MAP 183

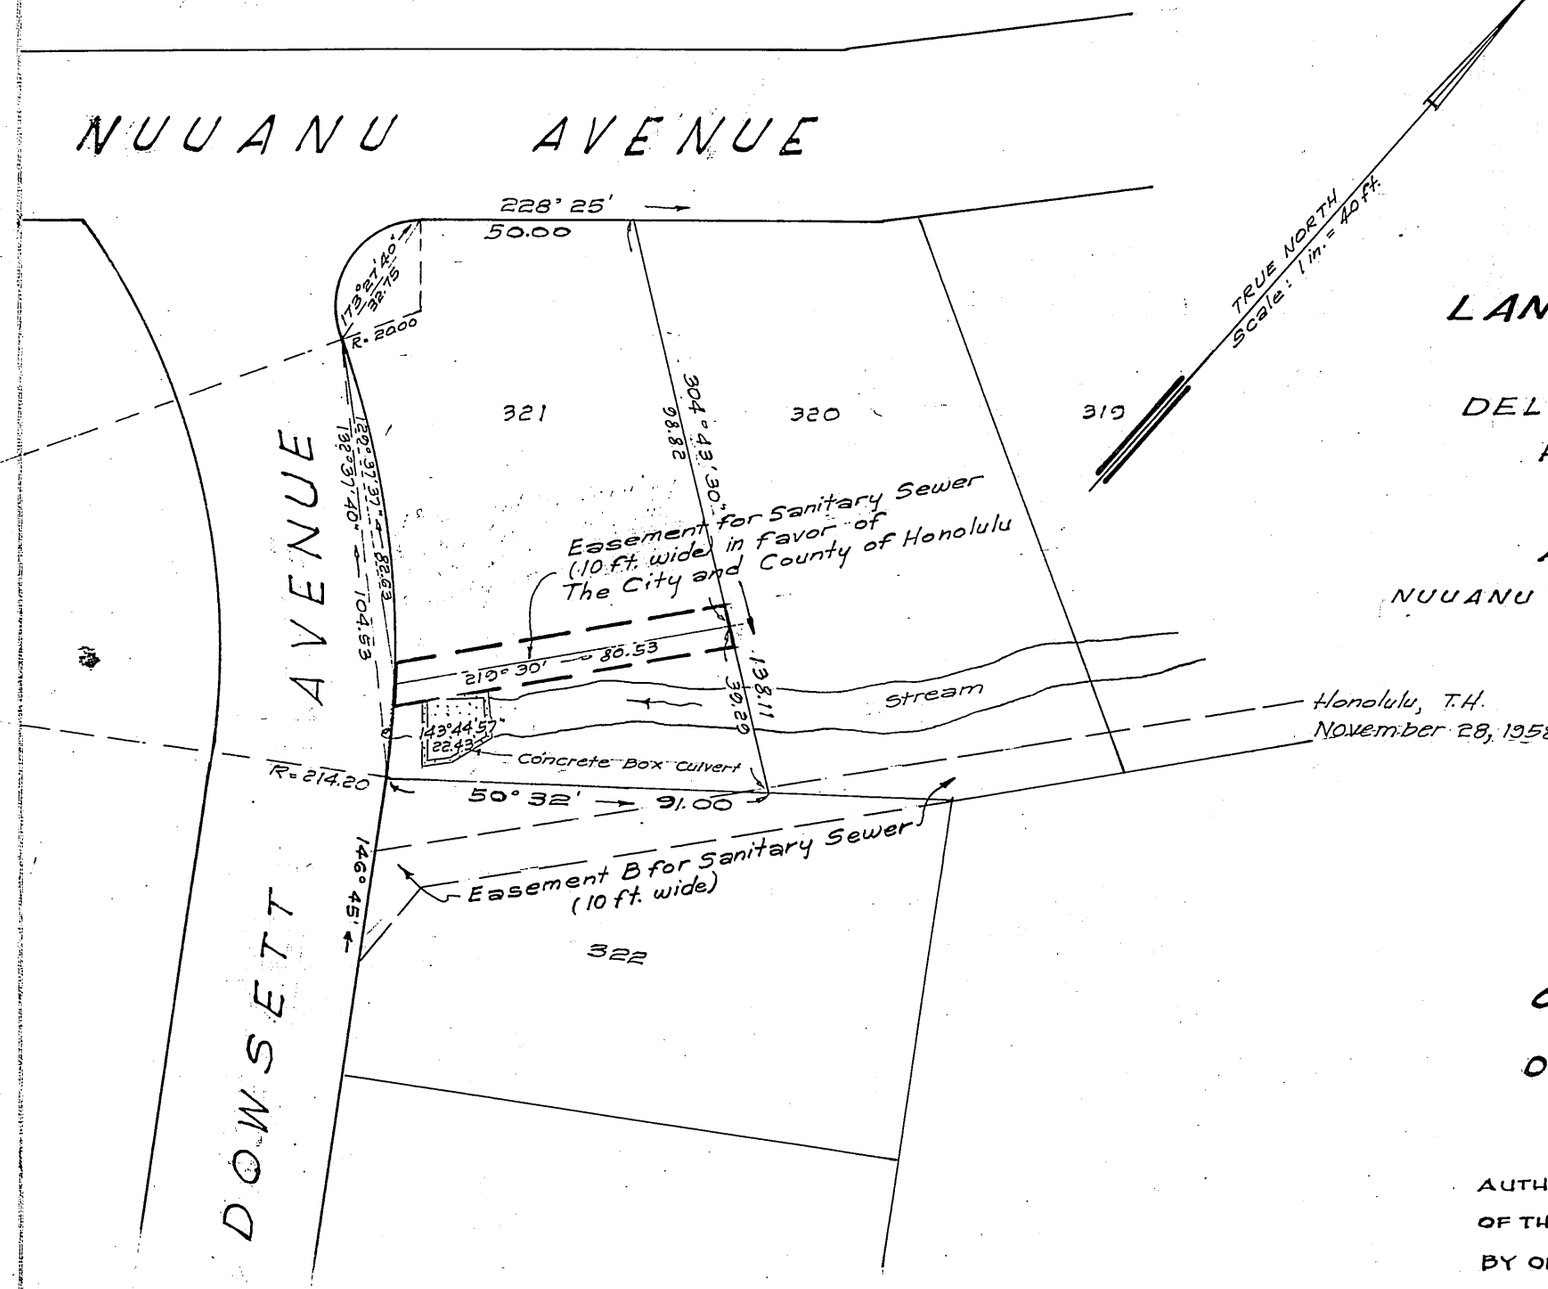

LAND COURT

TERRITORY OF HAWAII

LAND COURT APPLICATION 198

DELINEATION OF EASEMENT
FOR SANITARY SEWER
ACROSS LOT 321
AS SHOWN ON MAP 138

NUUANU VALLEY, HONOLULU, OAHU, T.H.

Honolulu, T.H.
November 28, 1958

D. KEALALIO
REGISTERED LAND SURVEYOR No. 4
HAWAII, U.S.A.

DEPARTMENT OF PUBLIC WORKS
CITY AND COUNTY OF HONOLULU
LAND DIVISION

By: D. Kealalio
Registered Professional Surveyor
Certificate No. 4-S

OWNERS: Charles Duck Sang Lau and Lena Leong Lau

OWNERS' CERTIFICATE OF TITLE: 59,584

AUTHORIZED AND APPROVED BY ORDER OF THE JUDGE OF THE LAND COURT DATED: April 24, 1959

BY ORDER OF THE COURT

Asst. Abraham N. Akana
REGISTRAR OF THE LAND COURT

Filed Apr. 23, 1959
Abraham N. Akana
Assistant Registrar

NOTE:
AREA OF EASEMENT
= 805 Sq. Ft.

Tax Map Key: 2-2-45-58

Parcel 40 I.D. No. 116
Nuuanu Valley Sewers Section II
8-15-1-G

10" X 15" = 1.0 Sq. Ft.

4