MAP 191

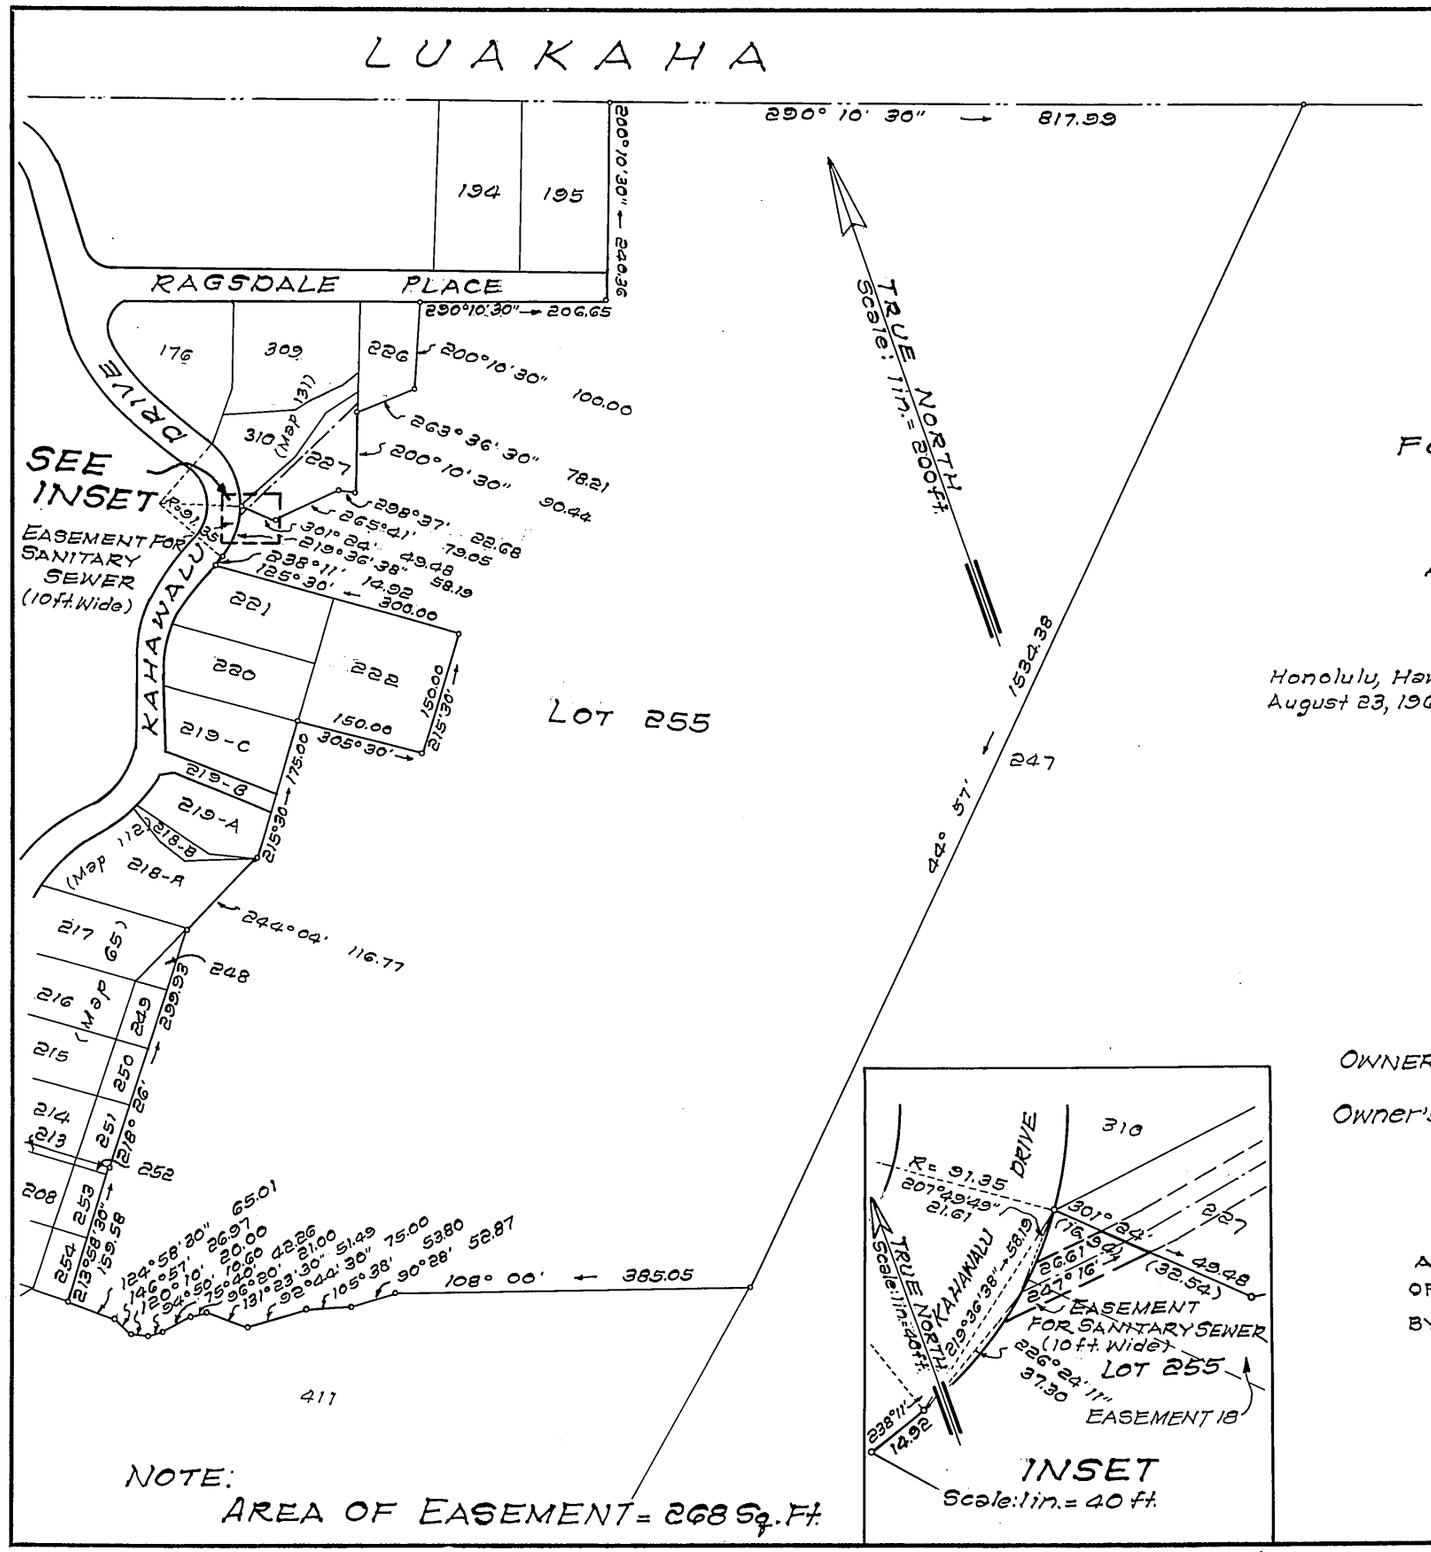

NOTE:
AREA OF EASEMENT = 268 Sq. Ft.

INSET
Scale: 1 in. = 40 ft.

LAND COURT
STATE OF HAWAII

LAND COURT APPLICATION 198

DELINEATION OF EASEMENT
FOR SANITARY SEWER AFFECTING LOT 255
AS SHOWN ON MAP 92
AT NUUANU VALLEY, HONOLULU, OAHU, HAWAII

Honolulu, Hawaii
August 23, 1960

TAKEO MORISATO
REGISTERED PROFESSIONAL SURVEYOR
No. 611
HAWAII, U.S.A.

DEPARTMENT OF PUBLIC WORKS
CITY AND COUNTY OF HONOLULU
DIVISION OF LAND SURVEY AND ACQUISITION

By: Takeo Morisato
Registered Professional Surveyor
Certificate Number 611-S

OWNER: Dowsett Highlands Land Trust

Owner's Certificate of Title: 60,115

AUTHORIZED AND APPROVED BY ORDER OF THE JUDGE
OF THE LAND COURT DATED: JUNE 7, 1961
BY ORDER OF THE COURT

REGISTRAR OF THE LAND COURT

Filed June 1, 1961 Paul Cazloff clerk

TAX MAP KEY: 2-2-47, 52-5

Parcel 109
Nuuanu Valley Sewers, Sec. II, I.D. 116

10" X 15" = 1 Sq. Ft.