MAP 196

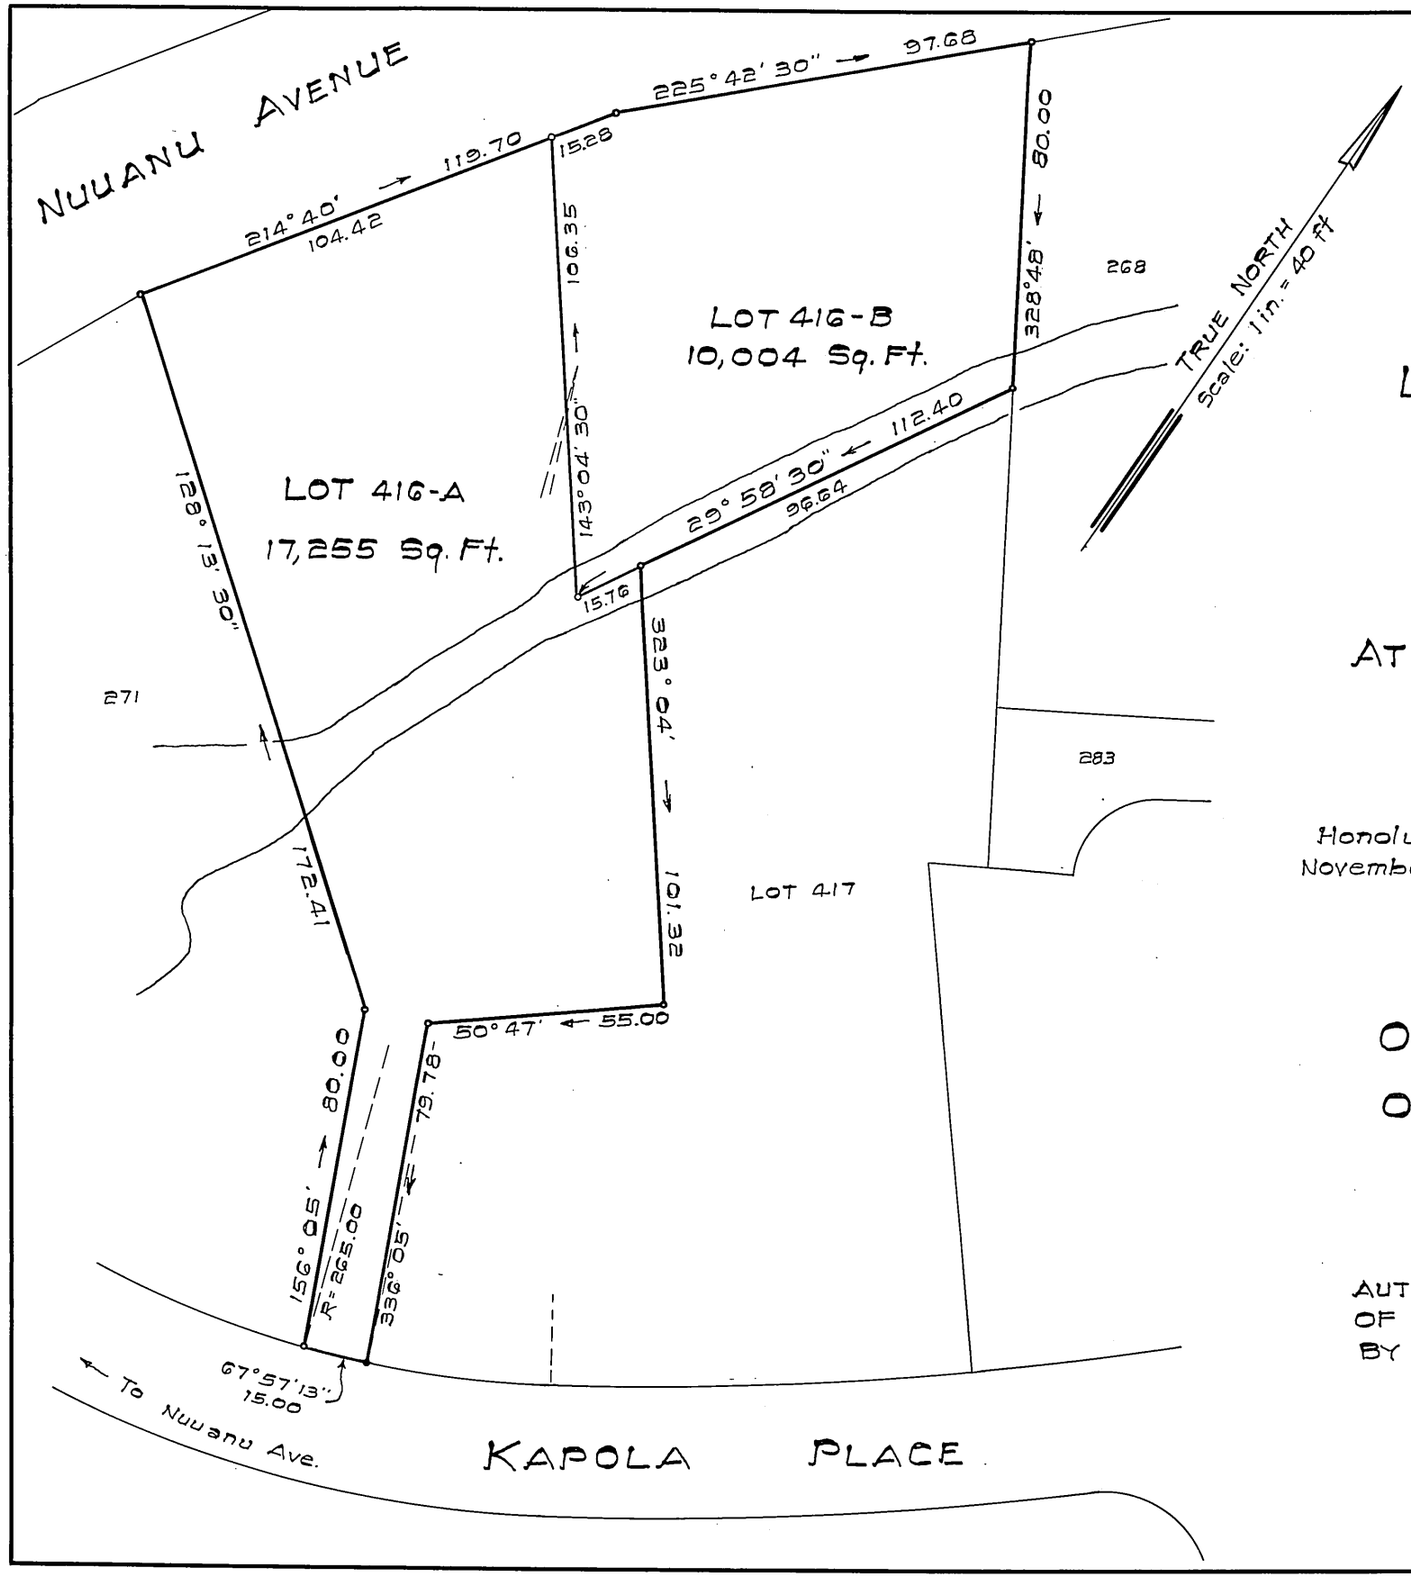

LAND COURT

STATE OF HAWAII

LAND COURT APPLICATION 198

SUBDIVISION OF LOT 416
AS SHOWN ON MAP 181
INTO LOTS 416-A AND 416-B
AT NUUANU VALLEY, HONOLULU, OAHU, HAWAII

Honolulu, Hawaii
November 17, 1961

KIYOTO HANATANI
REGISTERED PROFESSIONAL LAND SURVEYOR
No. 516
HAWAII, U.S.A.

Kiyoto Hanatani
Registered Land Surveyor
Certificate Number 516

OWNERS: John Ikumaro Nishimoto and
Jane Kimiko Nishimoto
OWNERS' CERTIFICATE OF TITLE: 74091

AUTHORIZED AND APPROVED BY ORDER OF THE JUDGE
OF THE LAND COURT DATED JUNE 28, 1962
BY ORDER OF THE COURT

REGISTRAR OF THE LAND COURT

Filed June 26, 1962 Paul Coyloff

TAX MAP KEY: 2-2-50-41

10" x 15" = 1 Sq. Ft.