MAP **204**

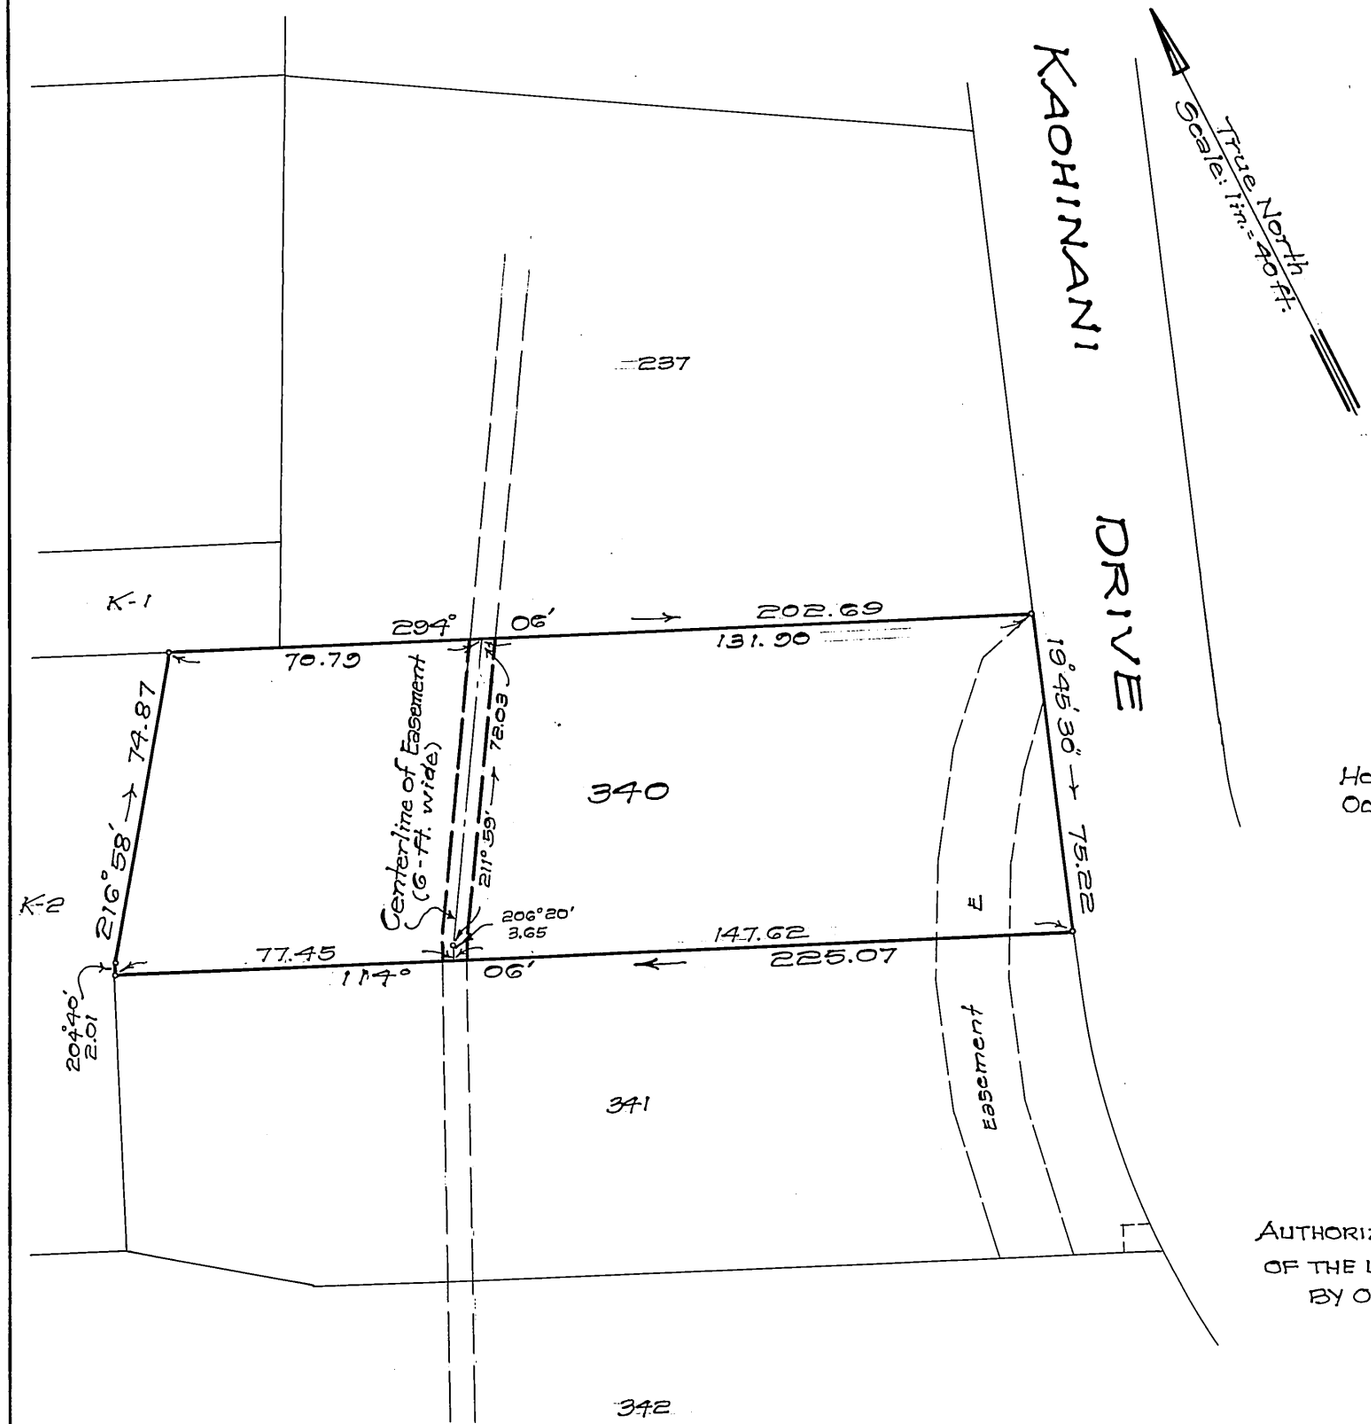

Note:
Area of Easement = 454 Sq. Ft.

LAND COURT
STATE OF HAWAII

LAND COURT APPLICATION 198

DELINEATION OF EASEMENT
FOR SANITARY SEWER PURPOSES
OVER AND ACROSS LOT 340
AS SHOWN ON MAP 143
AT NUUANU VALLEY, HONOLULU, OAHU, HAWAII

Honolulu, Hawaii
October 31, 1962

TAKEO MORISATO
REGISTERED PROFESSIONAL SURVEYOR
No. 611
HAWAII, U.S.A.

DEPARTMENT OF PUBLIC WORKS
CITY AND COUNTY OF HONOLULU
DIVISION OF LAND SURVEY AND ACQUISITION

By: Takeo Morisato
Registered Professional Surveyor
Certificate Number 611-S

Owners: Peter Leong Yee and Evelyn Chong Yee

Owners' Certificate of Title: 57,556

AUTHORIZED AND APPROVED BY ORDER OF THE JUDGE
OF THE LAND COURT DATED OCTOBER 18, 1963
BY ORDER OF THE COURT:

REGISTRAR OF THE LAND COURT

Filed Oct. 15, 1963 Paul Cozloff

TAX MAP KEY: 2-2-46

Parcel 124
Nuuanu Valley Sewers - Section II - I.D. #116
8-15-1-

10" X 15" = 1 sq. ft.