MAP 205

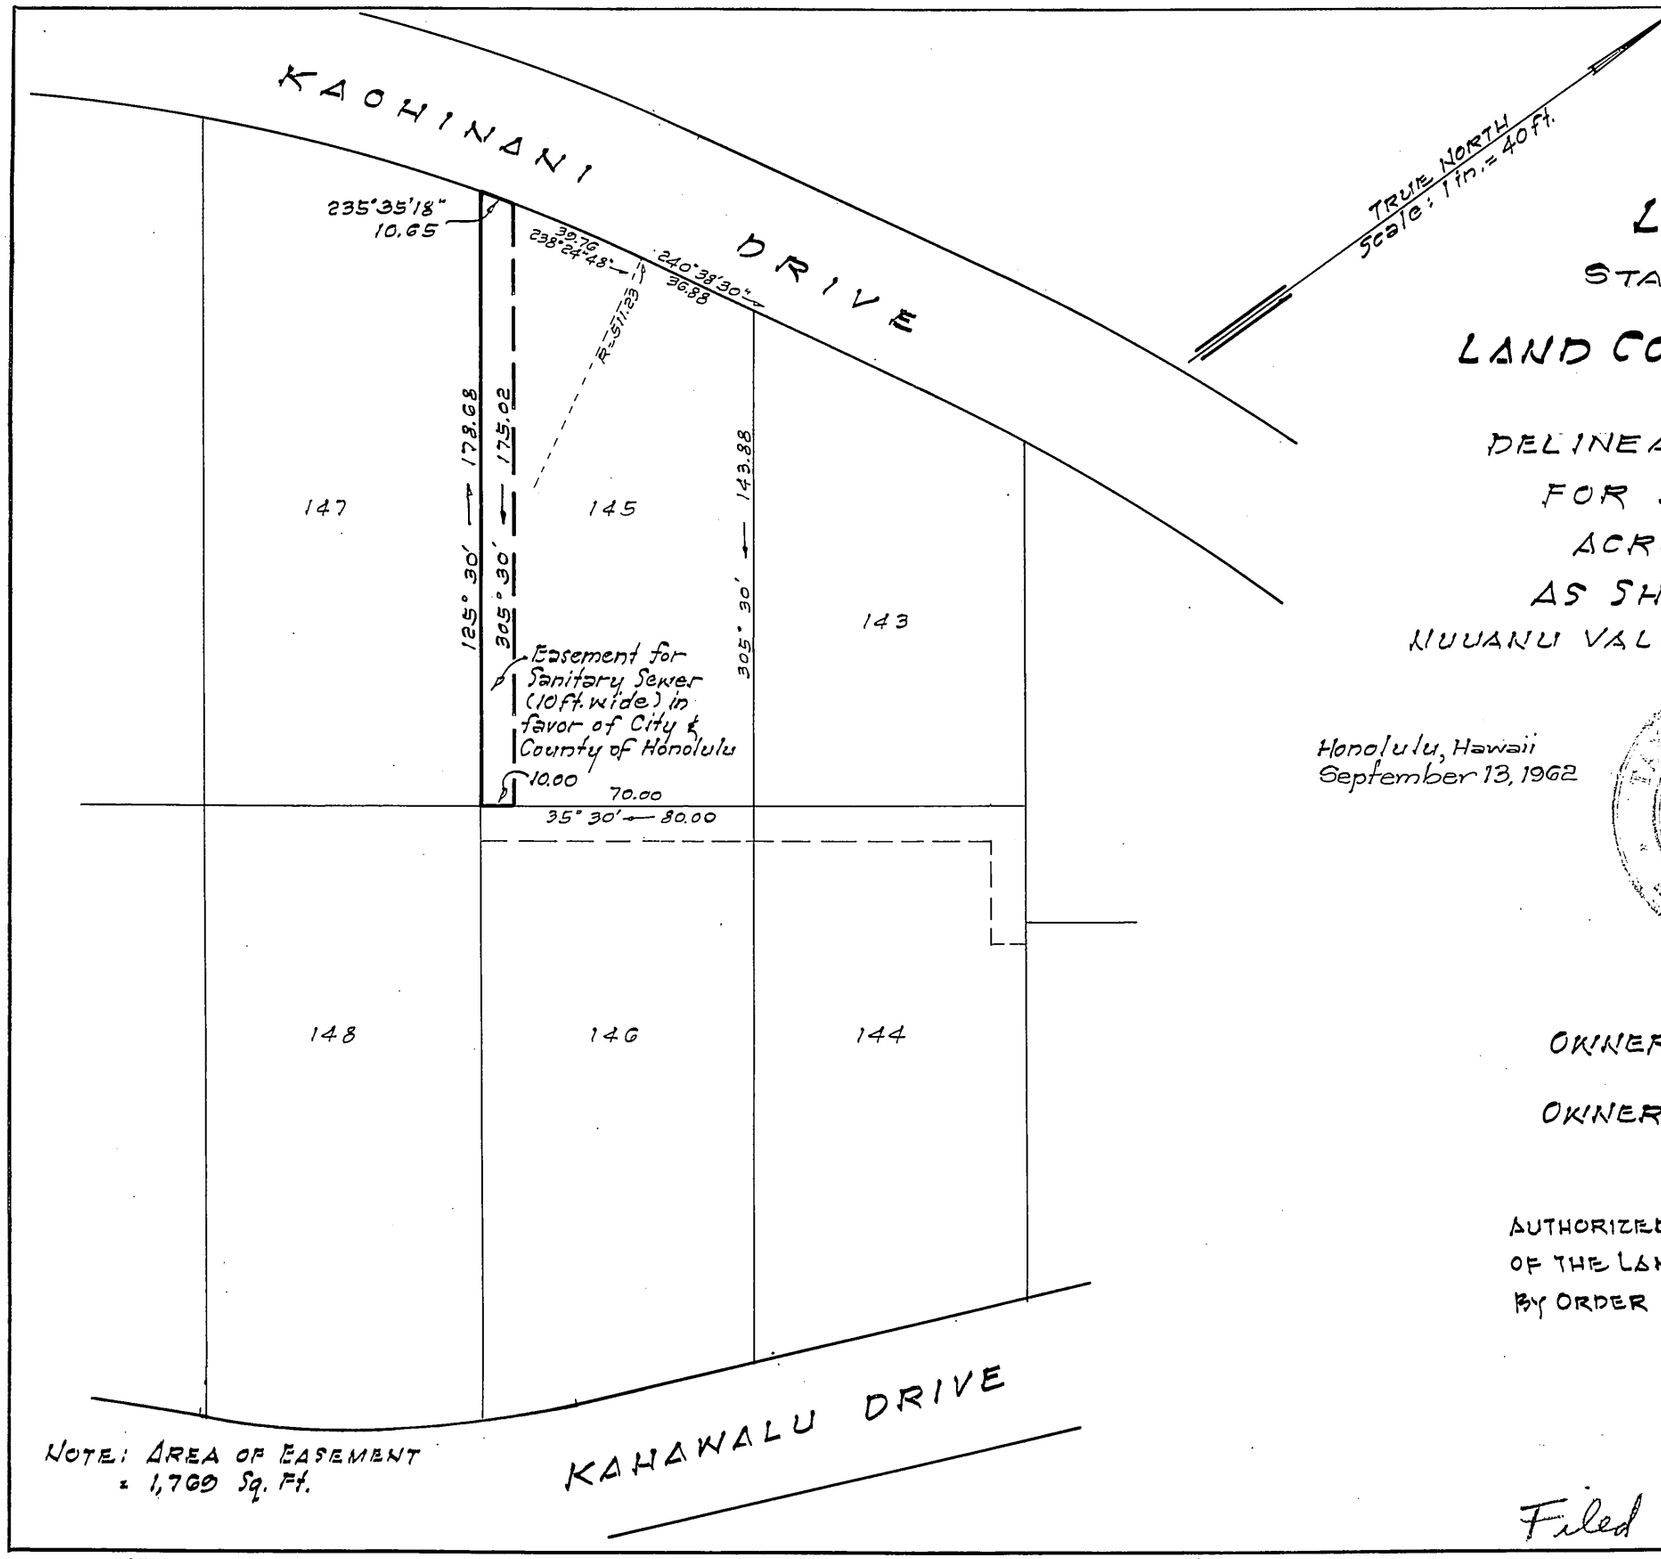

LAND COURT

STATE OF HAWAII

LAND COURT APPLICATION 198

DELINEATION OF EASEMENT
FOR SANITARY SEWER
ACROSS LOT 145
AS SHOWN ON MAP 41
NUUANU VALLEY, HONOLULU, OAHU, HAWAII

Honolulu, Hawaii
September 13, 1962

SAKEO MORISATO
REGISTERED PROFESSIONAL SURVEYOR
No. 611
HAWAII, U.S.A.

DEPARTMENT OF PUBLIC WORKS
CITY AND COUNTY OF HONOLULU
DIVISION OF LAND SURVEY AND ACQUISITION

Sakeo Morisato
Registered Professional Surveyor
Certificate Number 611-S

OWNER: Jessie Twine Hughes

OWNER'S CERTIFICATE OF TITLE: 19,215

AUTHORIZED AND APPROVED BY ORDER OF THE JUDGE OF THE LAND COURT DATED NOVEMBER 1, 1963
BY ORDER OF THE COURT

REGISTRAR OF THE LAND COURT

NOTE: AREA OF EASEMENT = 1,760 Sq. Ft.

Filed October 29, 1963 Paul Coghoff

Tax Map Key: 2-2-49

Parcel 90 I.D. No. 116
Nuuanu Valley Sewers Section II
8-15-1-16

10" x 15" = 1.0 Sq. Ft.

3