MAP 206

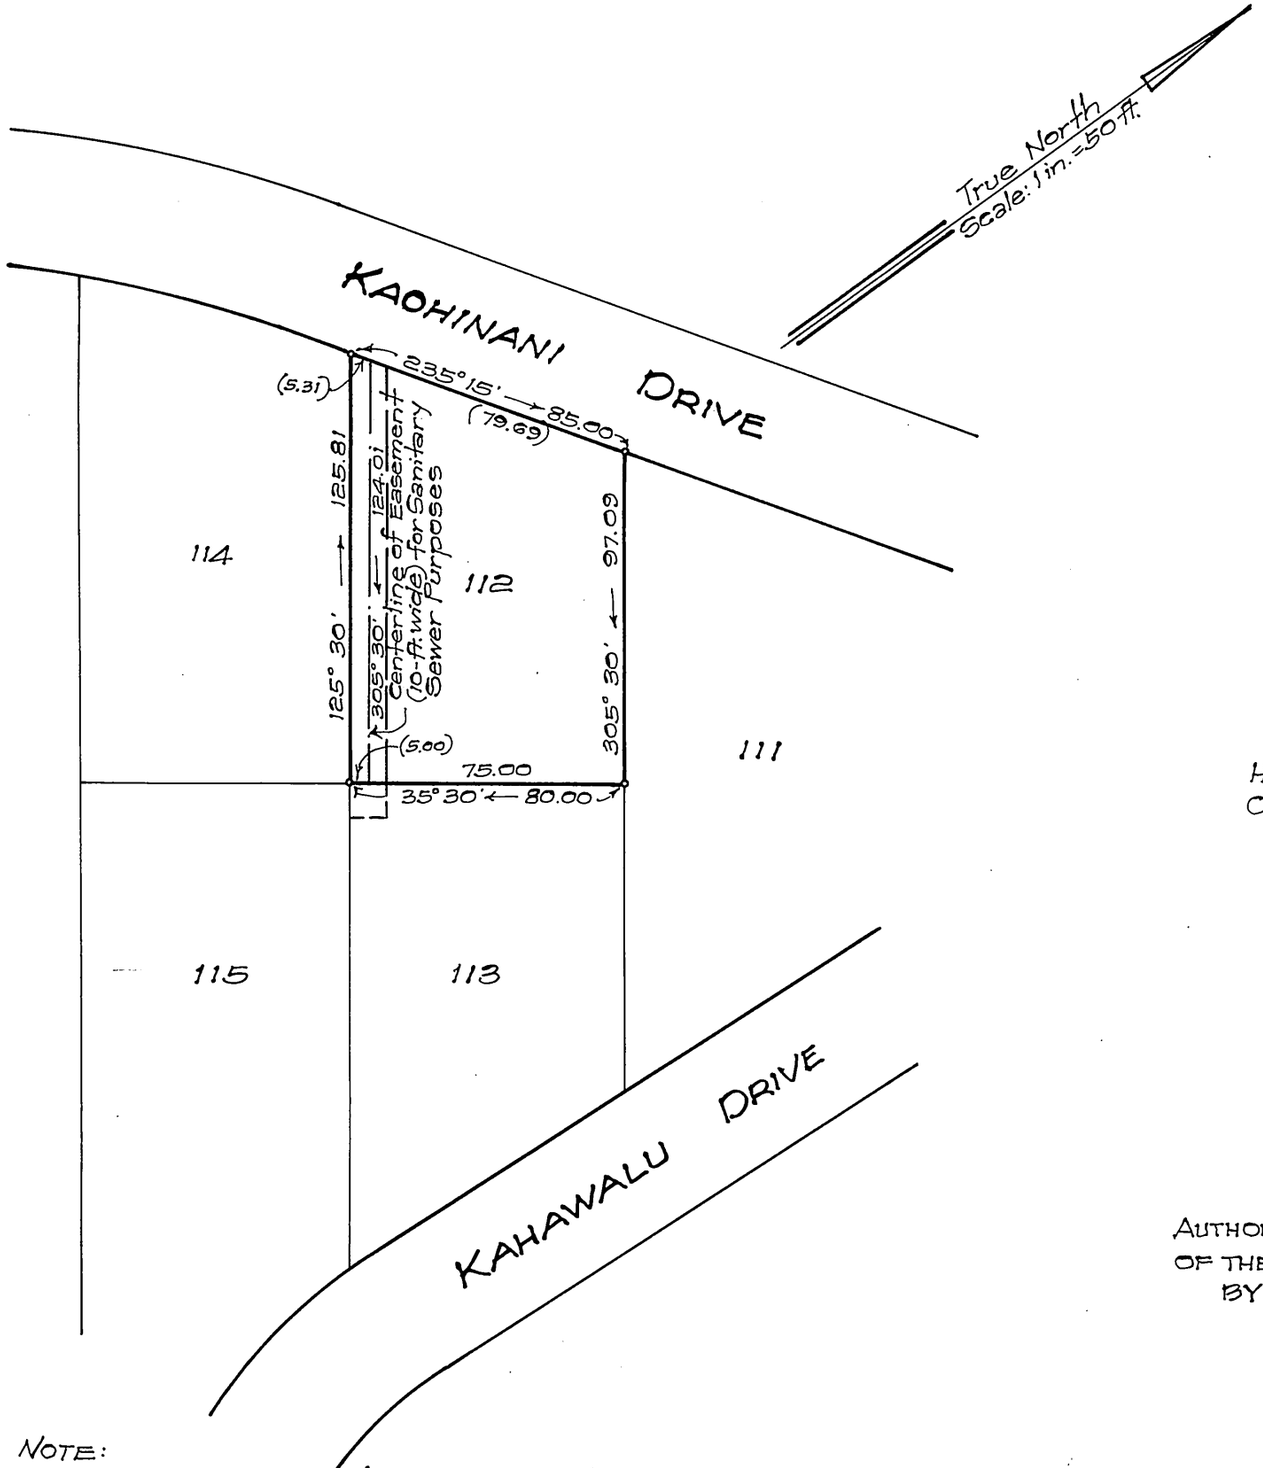

LAND COURT

STATE OF HAWAII

LAND COURT APPLICATION 198

DELINEATION OF EASEMENT
FOR SANITARY SEWER PURPOSES
OVER AND ACROSS LOT 112
AS SHOWN ON MAP 41
AT NUUANU VALLEY, HONOLULU, OAHU, HAWAII

Honolulu, Hawaii
October 31, 1962

TAKEO MORISATO
REGISTERED PROFESSIONAL SURVEYOR
No. 611
HAWAII, U.S.A.

DEPARTMENT OF PUBLIC WORKS
CITY AND COUNTY OF HONOLULU
DIVISION OF LAND SURVEY AND ACQUISITION

By: Takeo Morisato
Registered Professional Surveyor
Certificate Number 611-S

Owners: Henry Hing Lowe and Emily June Sun Kop Lowe

Owners' Certificate of Title: 48, 113

AUTHORIZED AND APPROVED BY ORDER OF THE JUDGE
OF THE LAND COURT DATED NOVEMBER 1, 1963
BY ORDER OF THE COURT

REGISTRAR OF THE LAND COURT

NOTE:
Area of Easement = 1240 sq. ft.

Filed October 29, 1963 Paul Cozloff

TAX MAP KEY: 2-2-51

Parcel 81
Nuuanu Valley Sewers, Section II - I.D. No. 116

10" x 15" = 1 sq. ft.

3