198

MAP 212

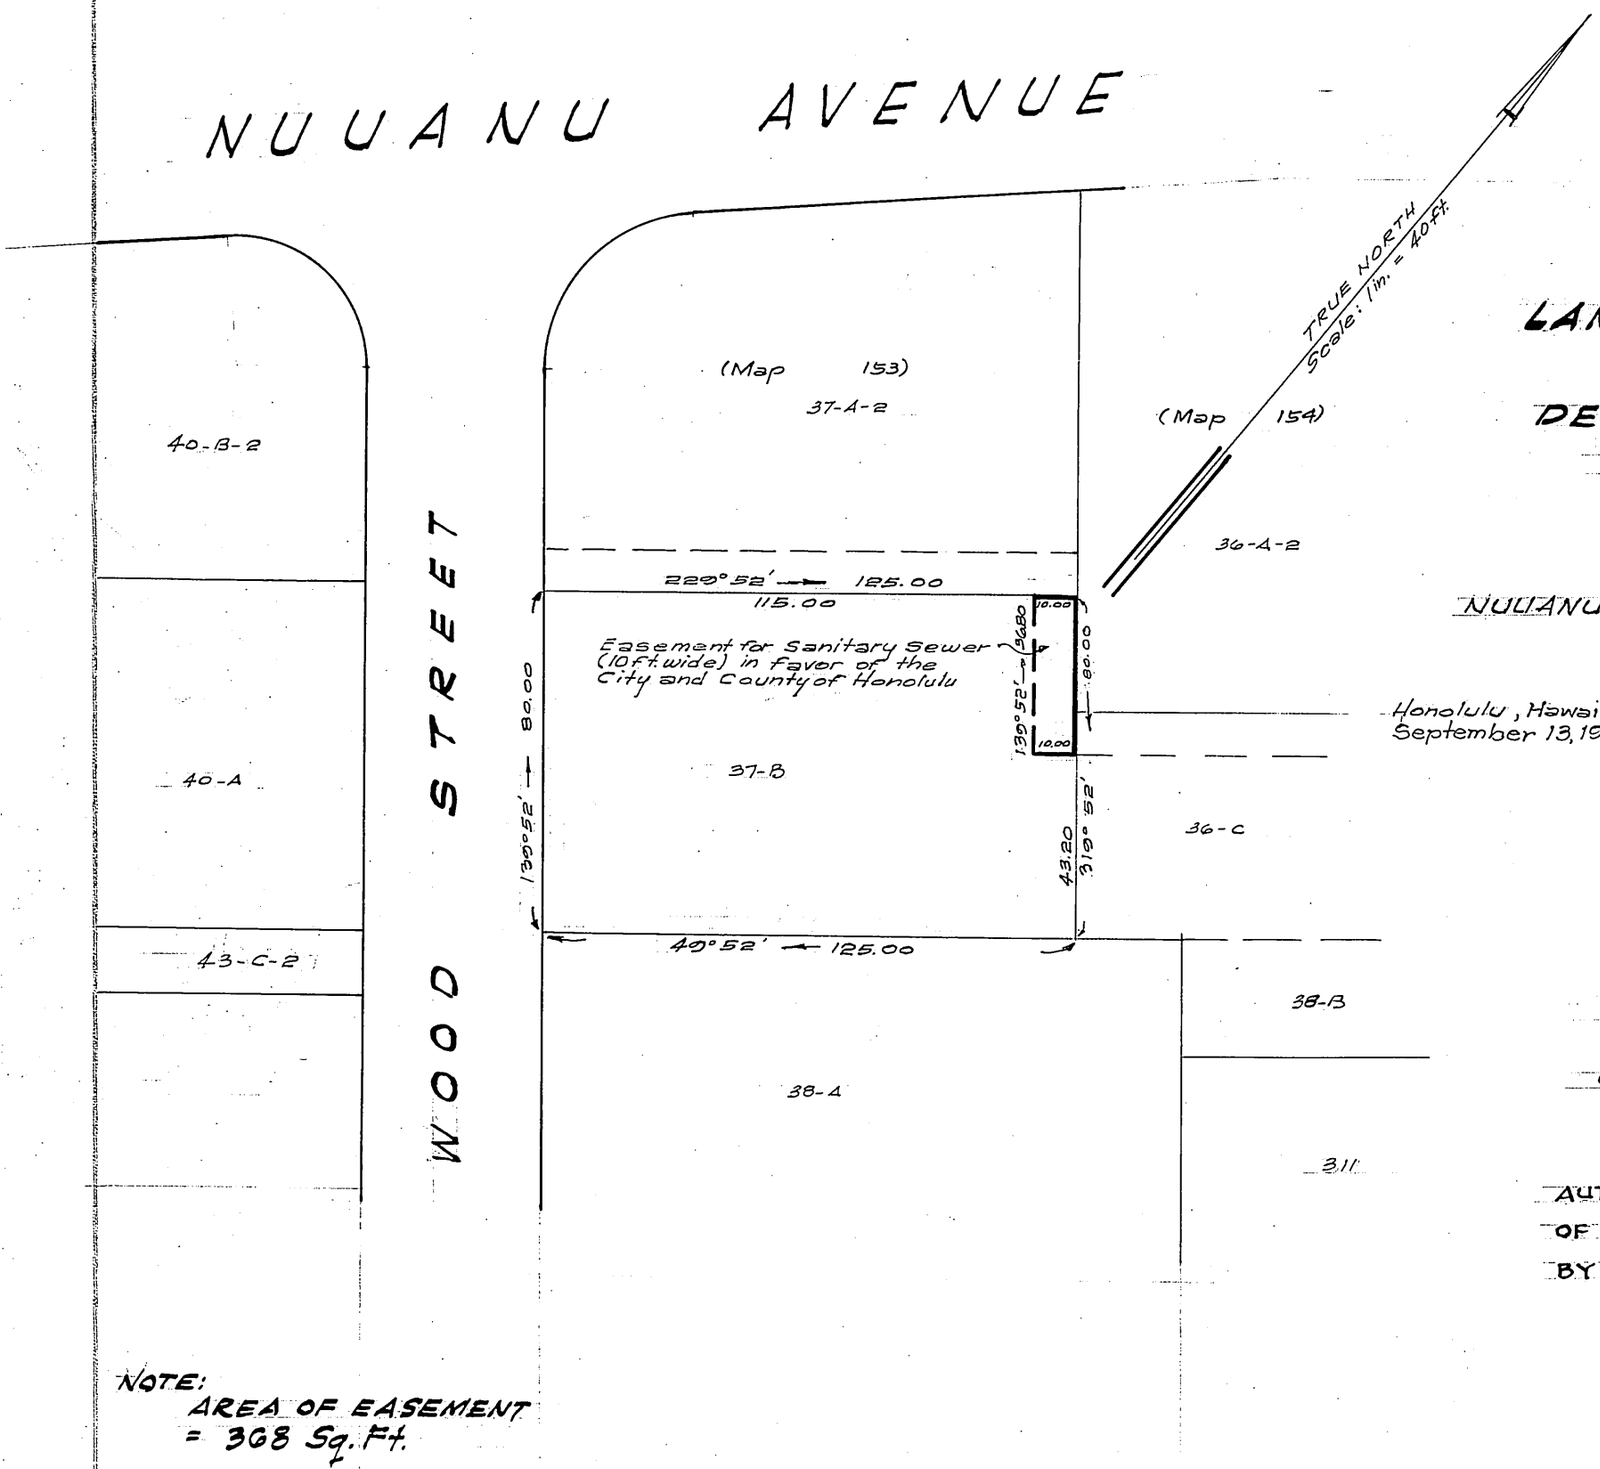

LAND COURT

STATE OF HAWAII

LAND COURT APPLICATION 198

DELINEATION OF EASEMENT
FOR SANITARY SEWER
ACROSS LOT 37-B
AS SHOWN ON MAP 21
NUUANU VALLEY, HONOLULU, OAHU, HAWAII

Honolulu, Hawaii
September 13, 1962

TAKEO MORISATO
REGISTERED PROFESSIONAL SURVEYOR
No. 611
HAWAII, U.S.A.

DEPARTMENT OF PUBLIC WORKS
CITY AND COUNTY OF HONOLULU
DIVISION OF LAND SURVEY AND ACQUISITION
Takeo Morisato
Registered Professional Surveyor
Certificate Number 611-S

OWNER: Etsuko Itoga

OWNER'S CERTIFICATE OF TITLE: 26,430

AUTHORIZED AND APPROVED BY ORDER OF THE JUDGE OF THE LAND COURT DATED NOVEMBER 1, 1963
BY ORDER OF THE COURT

[signature]
REGISTRAR OF THE LAND COURT

NOTE:
AREA OF EASEMENT
= 368 Sq. Ft.

Filed Oct. 29, 1963 Paul Cozloff

Tax Map Key: 2-2-45

Parcel 18 I.D. No. 116
Nuuanu Valley Sewers Section II
8-15-1-8

10" x 15" = 1.0 Sq Ft.

2