MAP 217

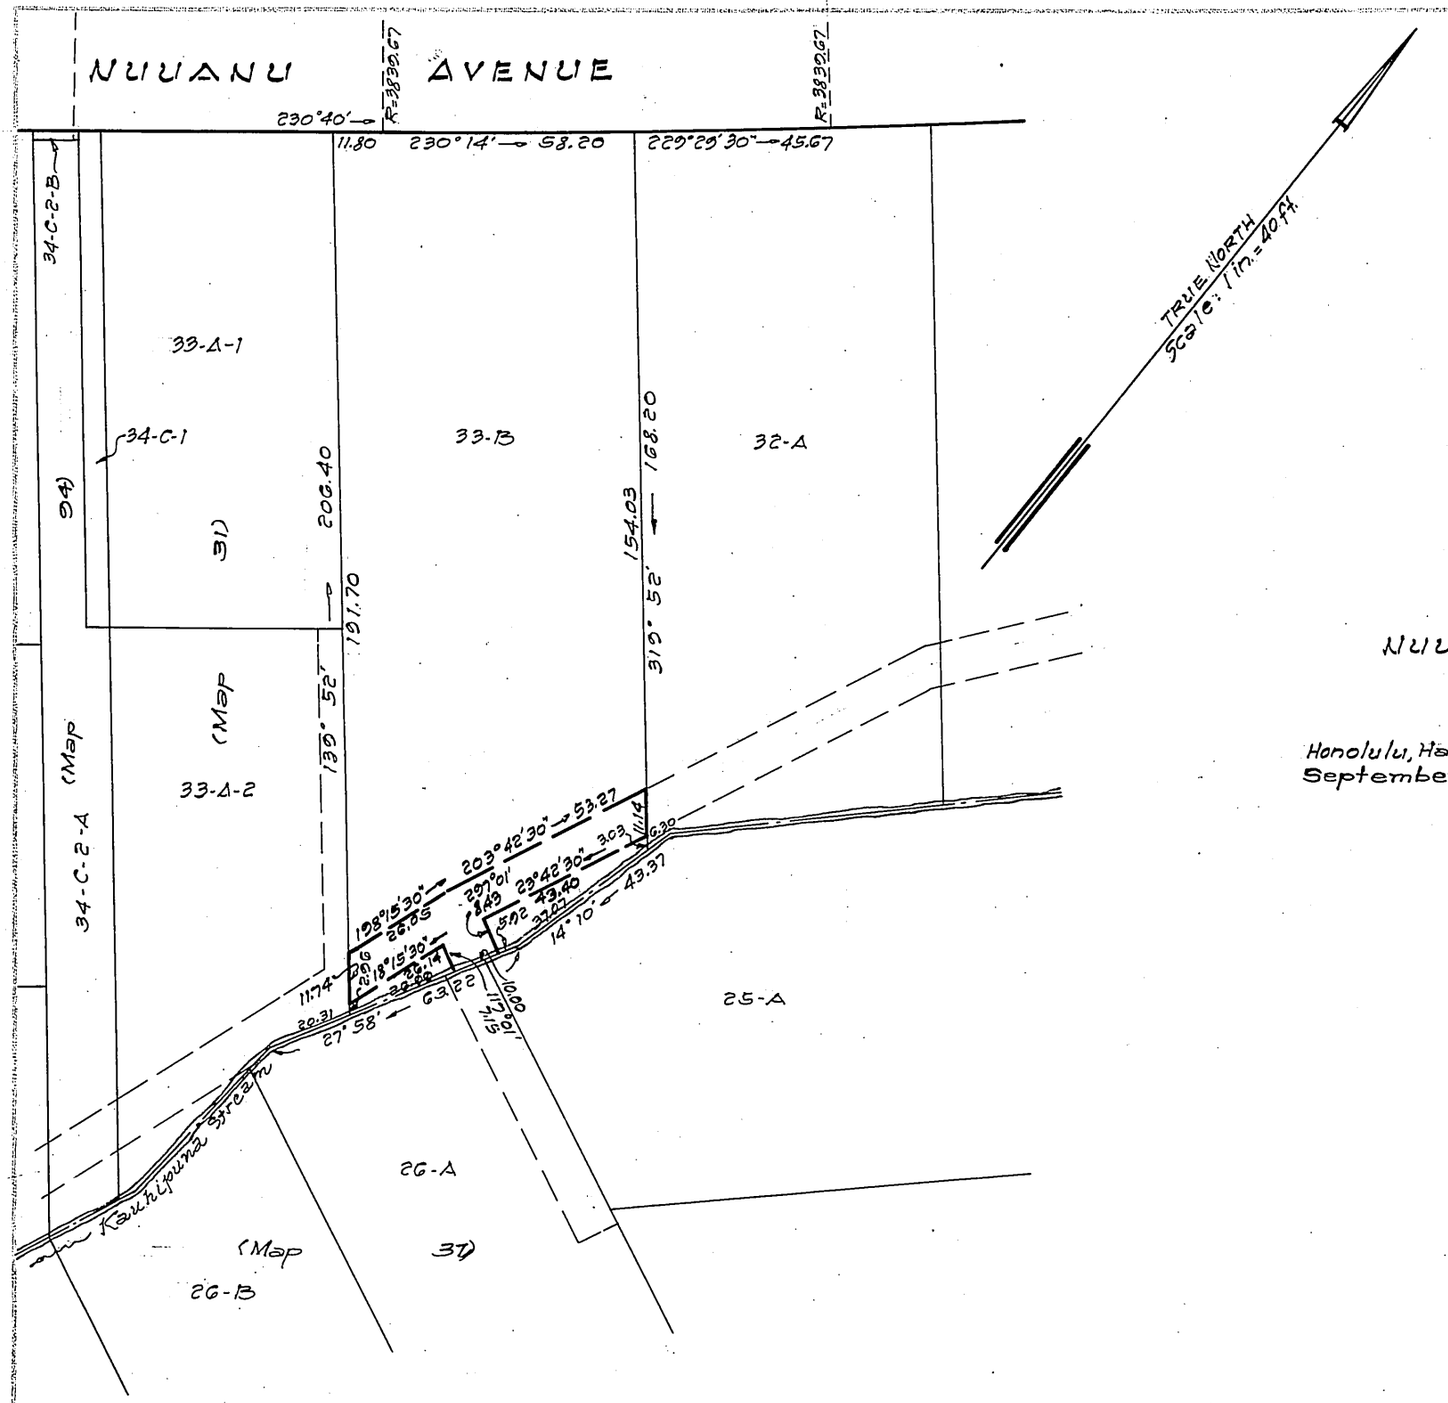

NOTE:
AREA OF EASEMENT
= 874 Sq. Ft.

LAND COURT
STATE OF HAWAII
LAND COURT APPLICATION 198

DELINEATION OF EASEMENT
FOR SANITARY SEWER
ACROSS LOT 33-B
AS SHOWN ON MAP 20
NUUANU VALLEY, HONOLULU, OAHU, HAWAII

Honolulu, Hawaii
September 6, 1962

DEPARTMENT OF PUBLIC WORKS
CITY AND COUNTY OF HONOLULU
DIVISION OF LAND SURVEY AND ACQUISITION
Takeo Morisato
Registered Professional Surveyor
Certificate Number 611-S

OWNERS: Alexander Daniel Fritschi and
Margaret Pritchard Fritschi
OWNERS' CERTIFICATE OF TITLE: 5,148

AUTHORIZED AND APPROVED BY ORDER OF THE JUDGE
OF THE LAND COURT DATED NOVEMBER 26, 1963
BY ORDER OF THE COURT

P. D. Mullenbland
REGISTRAR OF THE LAND COURT

Filed Nov. 7, 1963 Paul Cozloff

Tax Map Key: 2-2-45

Parcel 36 I.D. No. 116
Nuuanu Valley Sewers Section II
8-15-1-5

10"x15" = 1.0 Sq. Ft.