MAP 221

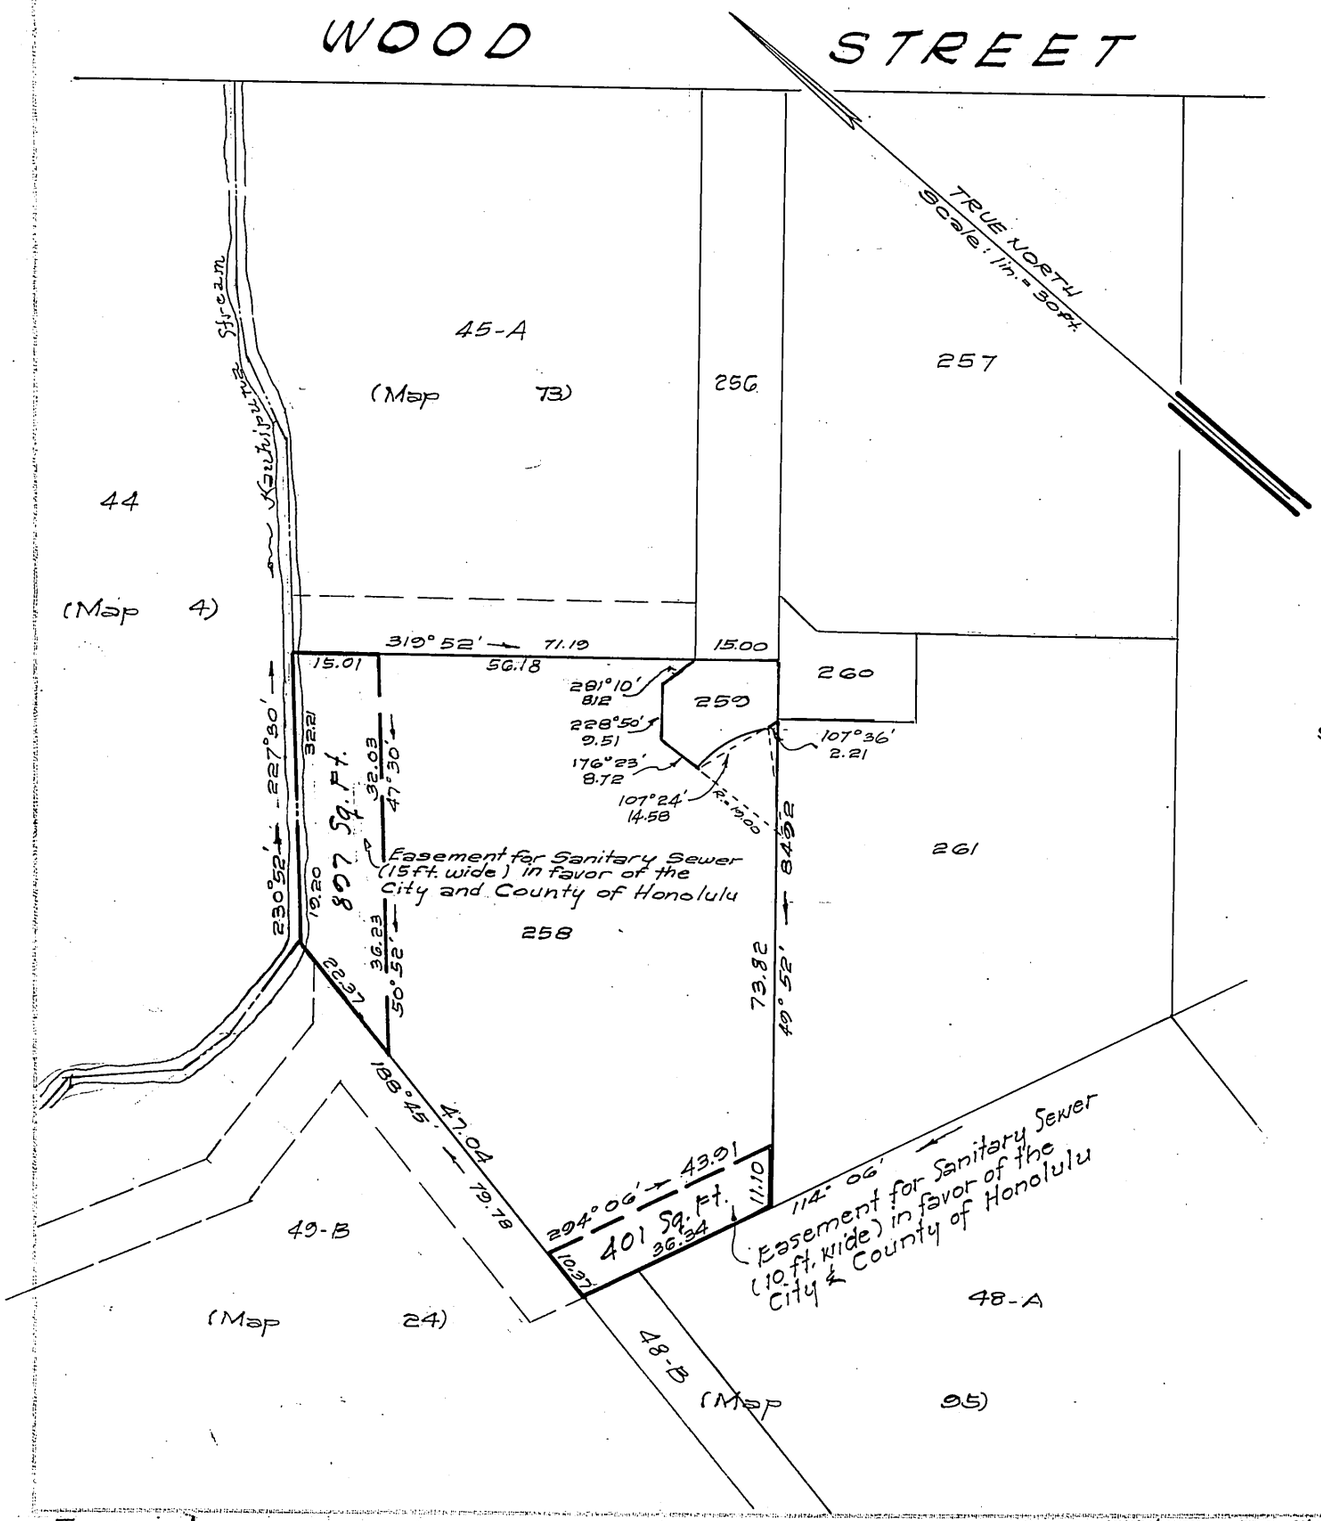


# LAND COURT
## STATE OF HAWAII
## LAND COURT APPLICATION 198

DELINEATION OF EASEMENTS
FOR SANITARY SEWER
ACROSS LOT 258
AS SHOWN ON MAP 93
NUUANU VALLEY, HONOLULU, OAHU, HAWAII

Honolulu, Hawaii
September 6, 1962

TAKEO MORISATO
REGISTERED PROFESSIONAL SURVEYOR
No. 611
HAWAII, U.S.A.

DEPARTMENT OF PUBLIC WORKS
CITY AND COUNTY OF HONOLULU
DIVISION OF LAND SURVEY AND ACQUISITION
Takeo Morisato
Registered Professional Surveyor
Certificate Number 611-S

OWNERS: John Postell Heath and
Flora Walker Heath
OWNERS' CERTIFICATE OF TITLE: 71,354

AUTHORIZED AND APPROVED BY ORDER OF THE JUDGE
OF THE LAND COURT DATED NOVEMBER 26, 1963
BY ORDER OF THE COURT
P. D. Mullholland
REGISTRAR OF THE LAND COURT

Filed Nov. 8, 1963 Paul Cozloff

Tax map key 2-2-44

Parcel 14 & 15 I.D. No. 116
Nuuanu Valley Sewers Section II

10" X 15" = 1.0 Sq Ft