198

MAP 222

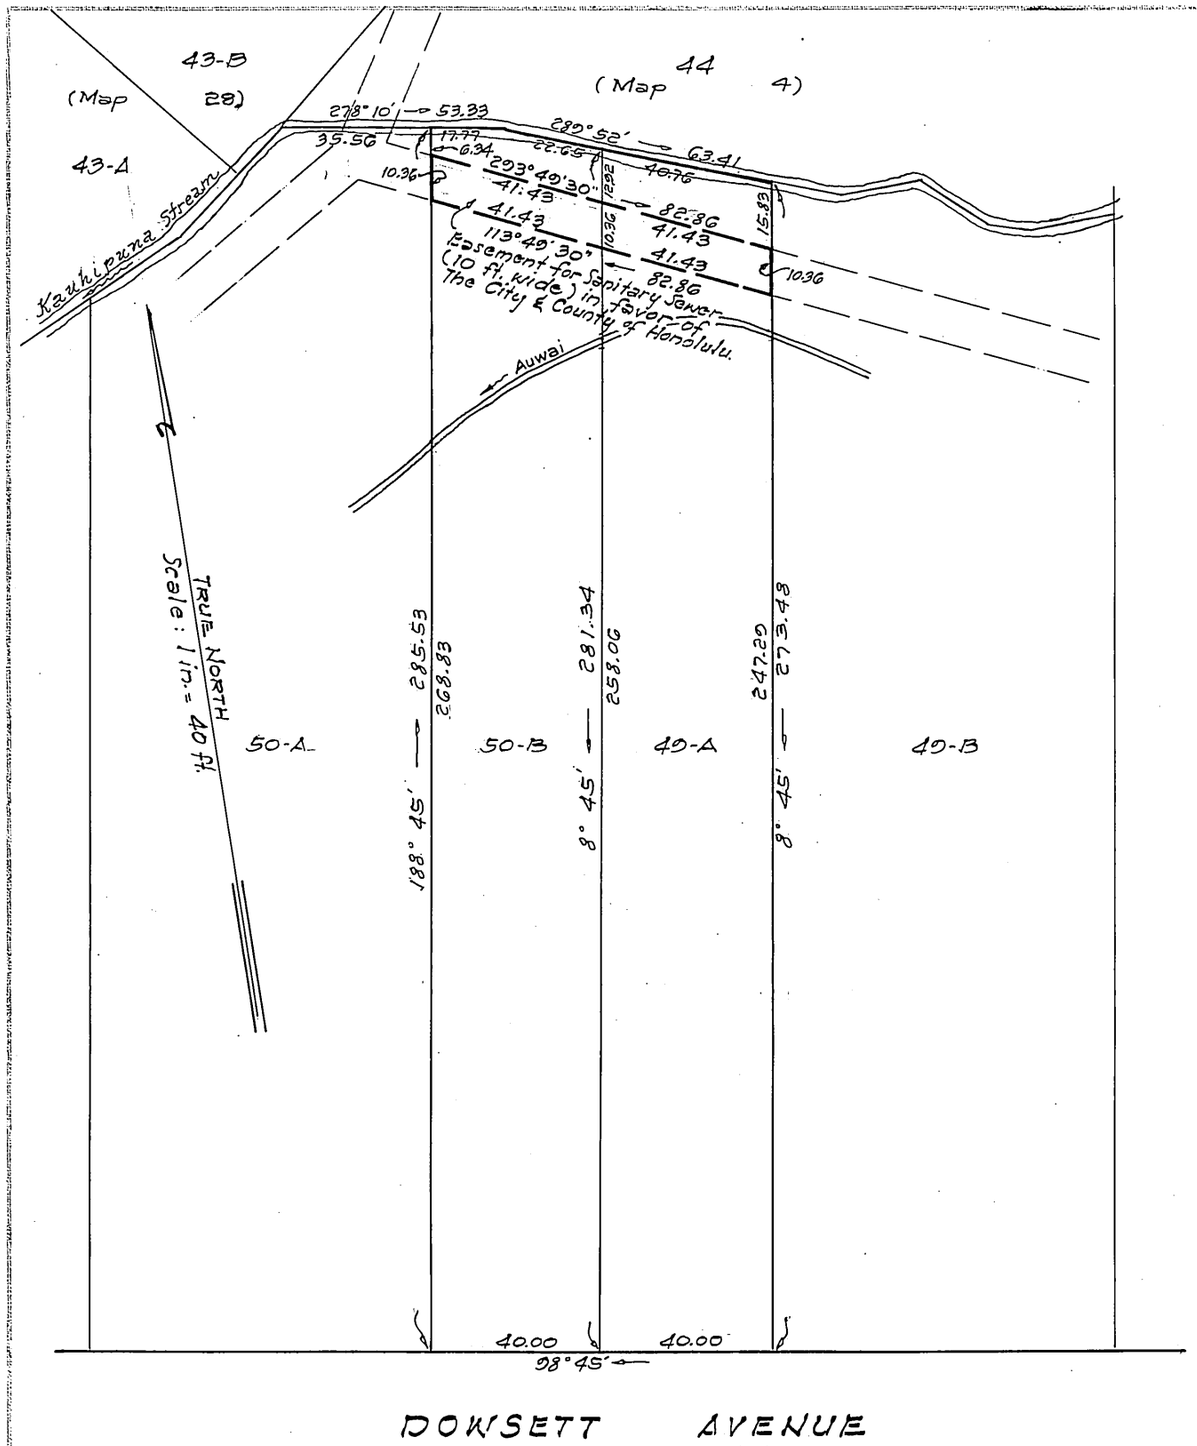

NOTE: AREA OF EASEMENT = 820 Sq. Ft.

LAND COURT
STATE OF HAWAII
LAND COURT APPLICATION 198

DELINEATION OF EASEMENT
FOR SANITARY SEWER
ACROSS LOTS 50-B AND 49-A
AS SHOWN ON MAP 24
NUUANU VALLEY, HONOLULU, OAHU, HAWAII

Honolulu, Hawaii
September 6, 1962

TAKEO MORISATO
REGISTERED PROFESSIONAL SURVEYOR
No. 611
HAWAII, U.S.A.

DEPARTMENT OF PUBLIC WORKS
CITY AND COUNTY OF HONOLULU
DIVISION OF LAND SURVEY AND ACQUISITION

Takeo Morisato

Registered Professional Surveyor
Certificate Number 611-S

OWNERS: Francis Fun Luke and
Daisy Auyong Luke

OWNERS' CERTIFICATE OF TITLE: 64,749

AUTHORIZED AND APPROVED BY ORDER OF THE JUDGE
OF THE LAND COURT DATED NOVEMBER 26, 1963
BY ORDER OF THE COURT

P. D. Mullallaud

REGISTRAR OF THE LAND COURT

Filed Nov. 8, 1963 Paul Cozloff

Tax Map Key: 2-2-44

Parcel 12 I.D. No. 116
Nuuanu Valley Sewers Section II
8-15-1-4

10" x 15" = 1.0 Sq. Ft.