MAP 223

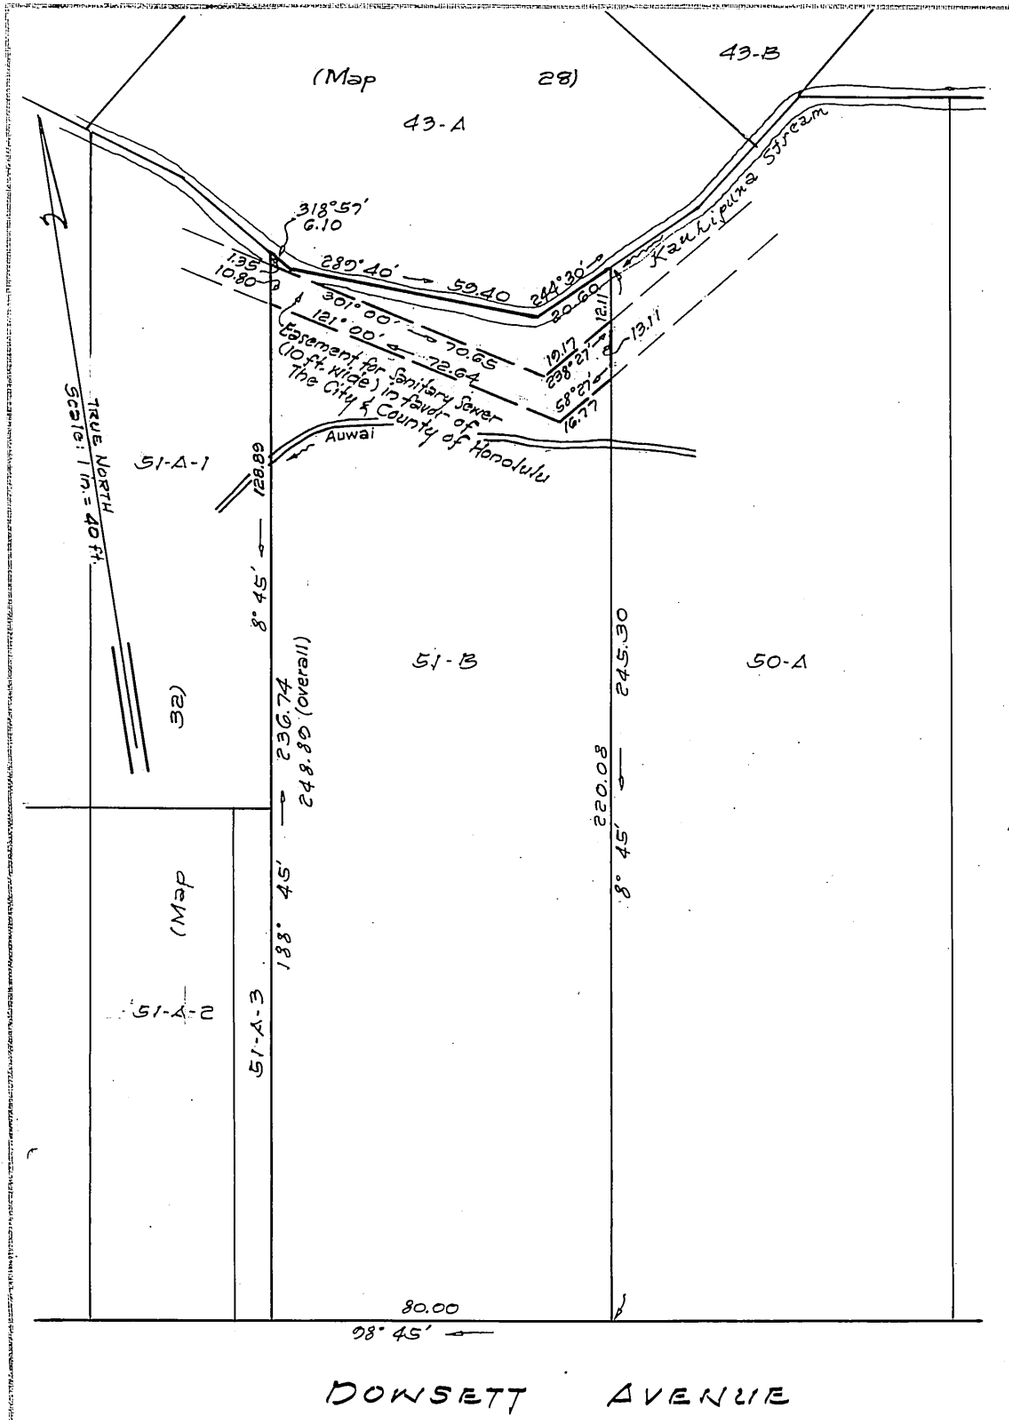

NOTE: AREA OF EASEMENT = 896 Sq. Ft.

LAND COURT

STATE OF HAWAII

LAND COURT APPLICATION 198

DELINEATION OF EASEMENT
FOR SANITARY SEWER
ACROSS LOT 51-B
AS SHOWN ON MAP 24
NUUANU VALLEY, HONOLULU, OAHU, HAWAII

Honolulu, Hawaii
September 6, 1962

TAKEO MORISATO
REGISTERED PROFESSIONAL SURVEYOR
No. 611
HAWAII, U.S.A.

DEPARTMENT OF PUBLIC WORKS
CITY AND COUNTY OF HONOLULU
DIVISION OF LAND SURVEY AND ACQUISITION
Takeo Morisato
Registered Professional Surveyor
Certificate Number 611-S

OWNERS: Frederic Robert Frizelle and
Dorothy Hollyman Frizelle

OWNERS' CERTIFICATE OF TITLE: 47,415

AUTHORIZED AND APPROVED BY ORDER OF THE JUDGE OF THE LAND COURT DATED NOVEMBER 26, 1963
BY ORDER OF THE COURT

R. D. Mullen Land
REGISTRAR OF THE LAND COURT

Filed Nov. 8, 1963 Paul Cozloff

Tax Map Key: 2-2-44

Parcel 9 I.D. No. 116
Nuuanu Valley Sewers Section II
8-15-1-4

10" x 15" = 1.0 Sq. Ft.