MAP 224

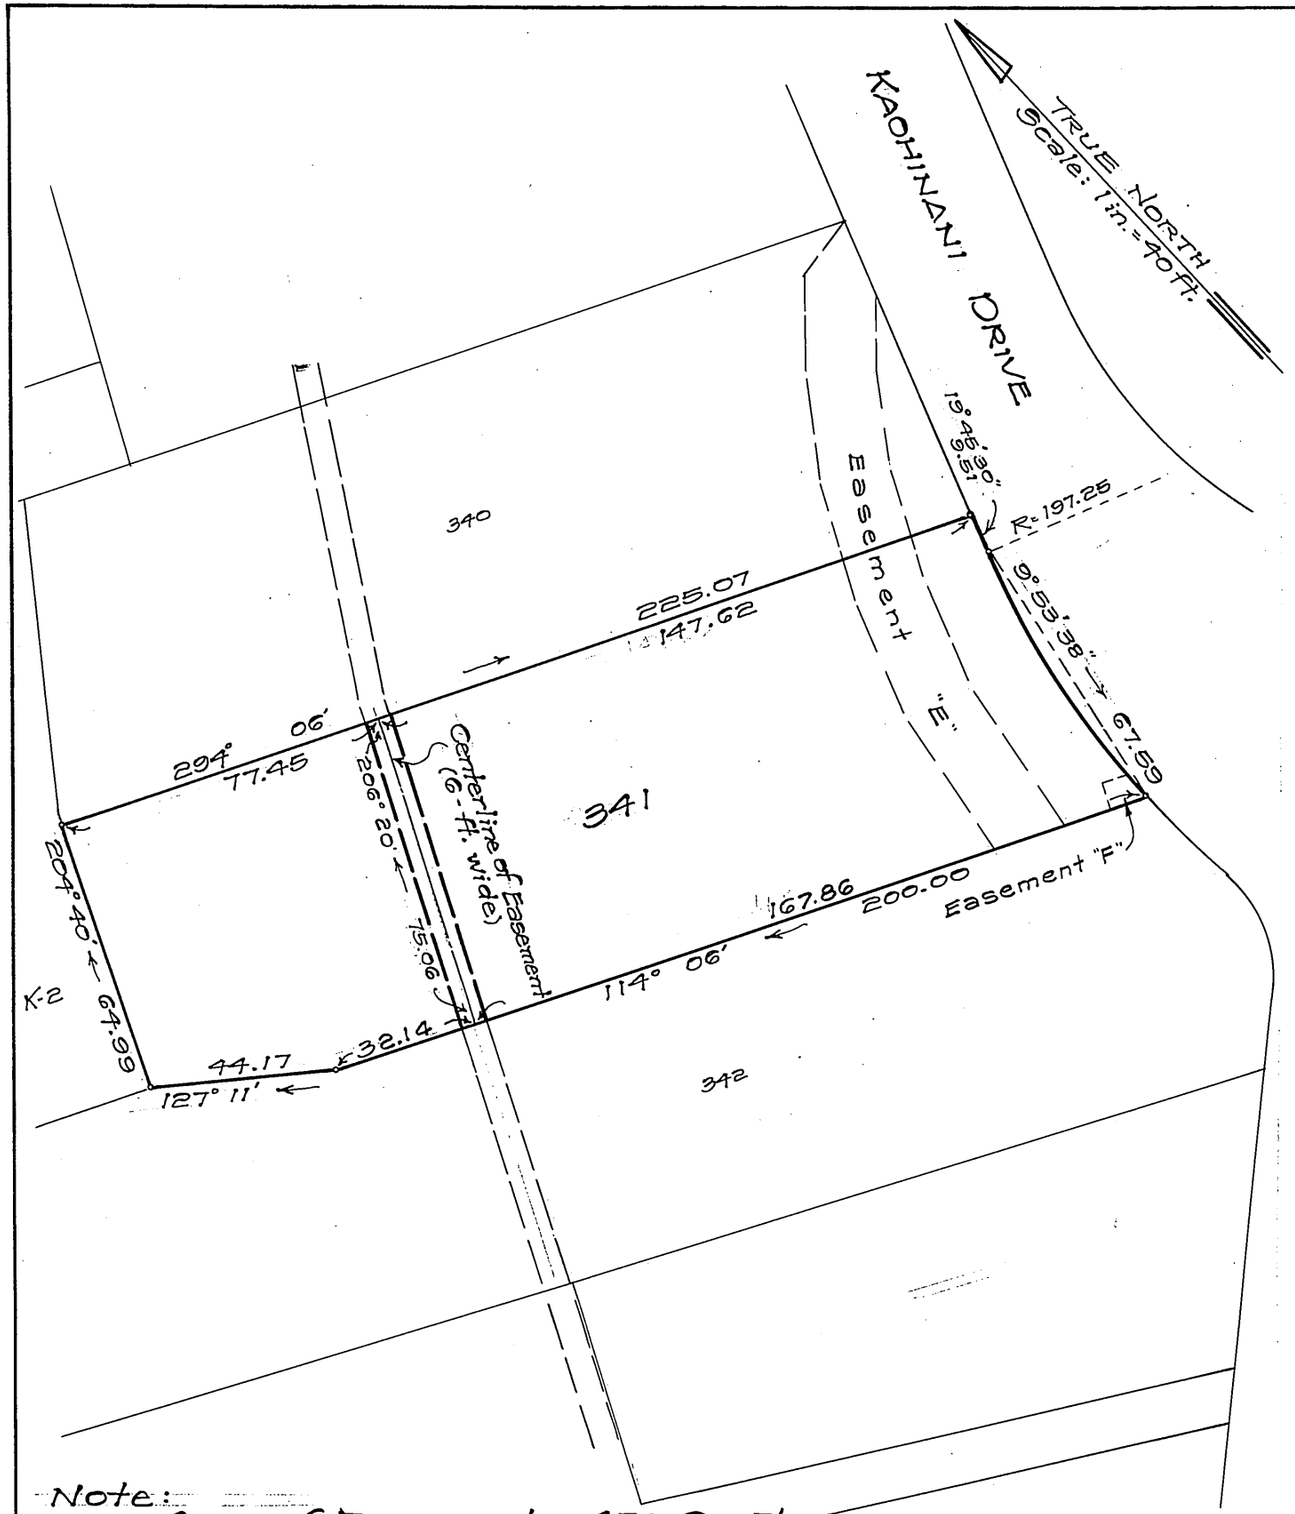

LAND COURT

STATE OF HAWAII

LAND COURT APPLICATION 198

DELINEATION OF EASEMENT
FOR SANITARY SEWER PURPOSES
OVER AND ACROSS LOT 341
AS SHOWN ON MAP 143
AT NUUANU VALLEY, HONOLULU, OAHU, HAWAII

Honolulu, Hawaii
October 31, 1962

TAKEO MORISATO
REGISTERED PROFESSIONAL SURVEYOR
No. 611
HAWAII, U.S.A.

DEPARTMENT OF PUBLIC WORKS
CITY AND COUNTY OF HONOLULU
DIVISION OF LAND SURVEY AND ACQUISITION

By: Takeo Morisato
Registered Professional Surveyor
Certificate Number 611-S

Owners: Earl William Nobriga and Rachel Andrade Nobriga

Owners' Certificate of Title: 57,875

AUTHORIZED AND APPROVED BY ORDER OF THE JUDGE
OF THE LAND COURT DATED NOVEMBER 26, 1963
BY ORDER OF THE COURT:

P. D. Mullenland
REGISTRAR OF LAND COURT

Note:
Area of Easement = 450 Sq. Ft.

Filed Nov. 8, 1963 Paul Cozloff

10" x 15" = 1 sq. ft.

TAX MAP KEY: 2-2-46

Parcel 123
Nuuanu Valley Sewers - Section II - I.D. # 116
8-15-1