MAP 227

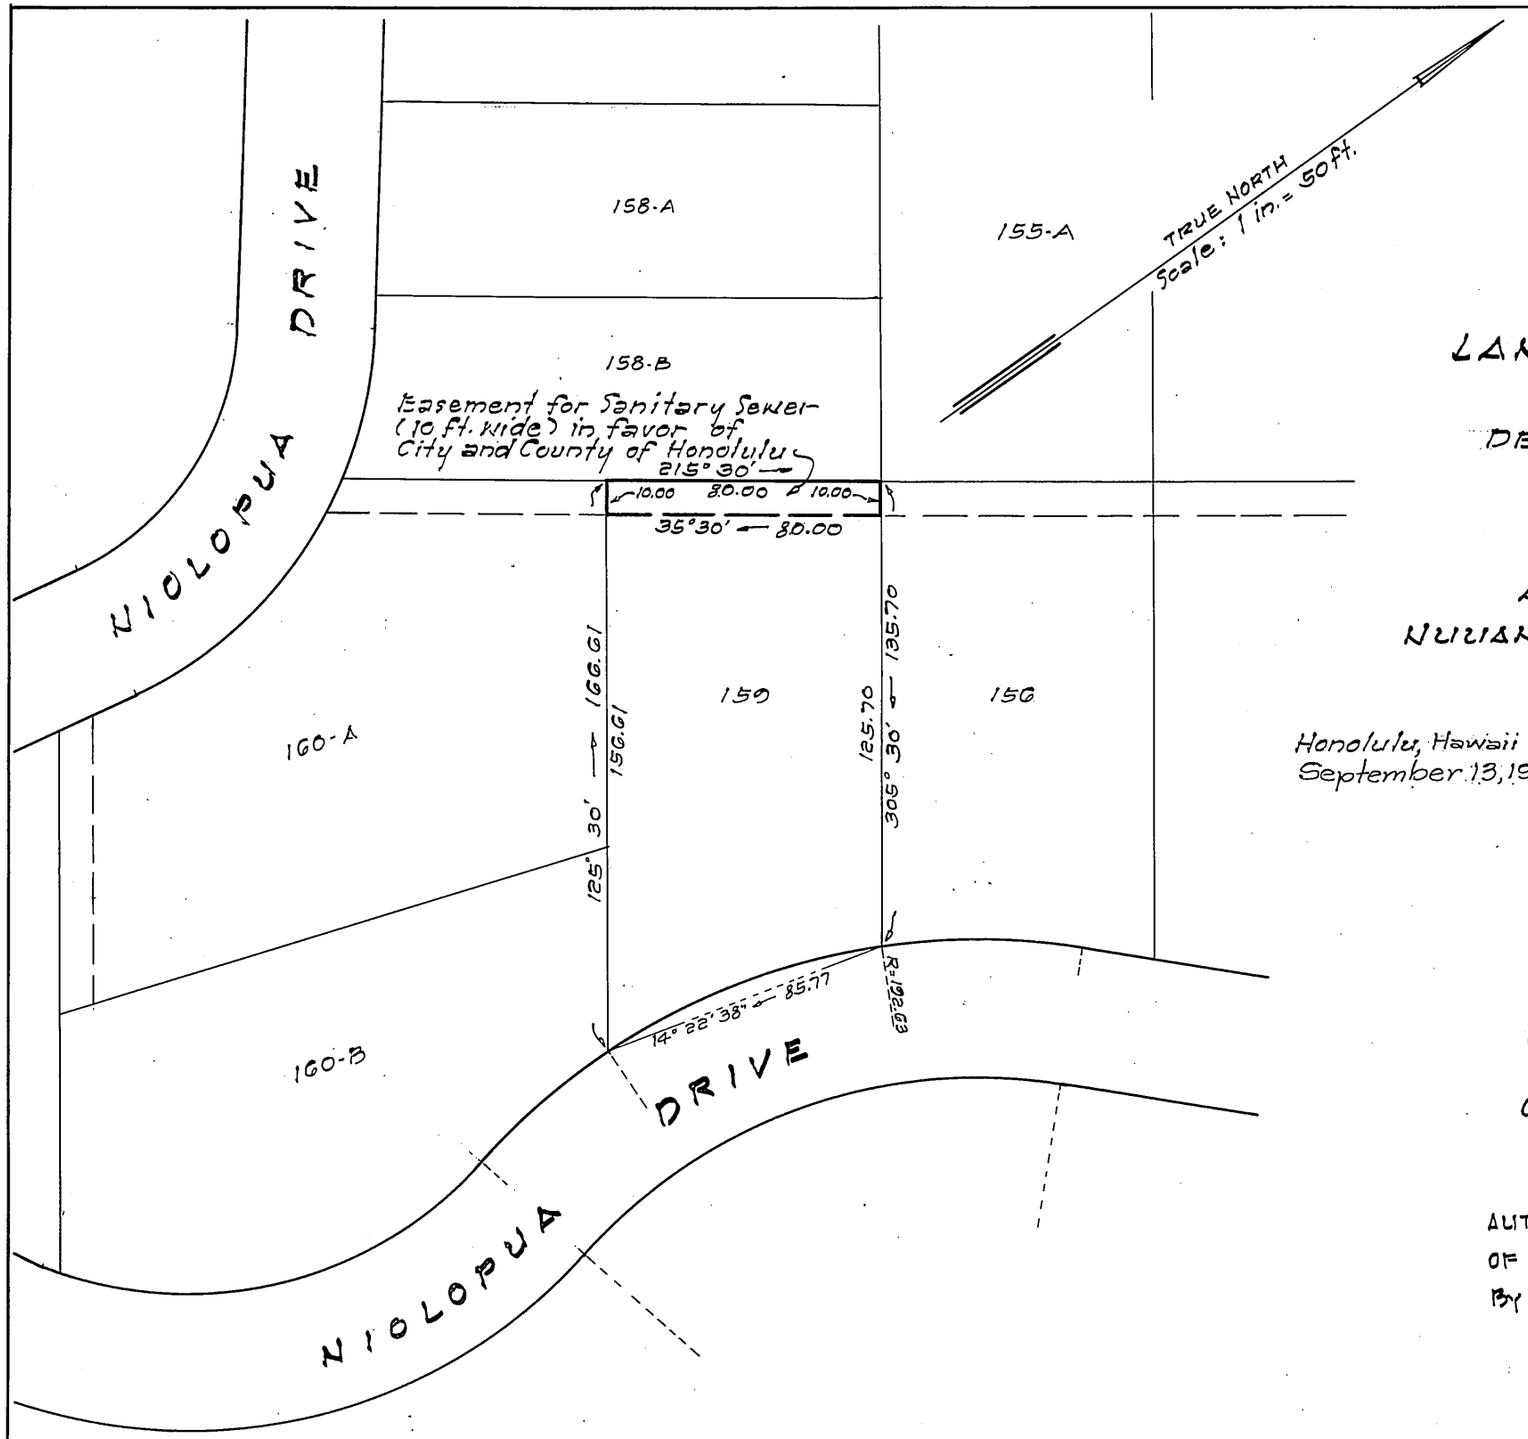

LAND COURT
STATE OF HAWAII
LAND COURT APPLICATION 198

DELINEATION OF EASEMENT
FOR SANITARY SEWER
ACROSS LOT 159
AS SHOWN ON MAP 41
NUUANU VALLEY, HONOLULU, OAHU, HAWAII

Honolulu, Hawaii
September 13, 1962

TAKEO MORISATO
REGISTERED PROFESSIONAL SURVEYOR
No. 611
HAWAII, U.S.A.

DEPARTMENT OF PUBLIC WORKS
CITY AND COUNTY OF HONOLULU
DIVISION OF LAND SURVEY AND ACQUISITION

Takeo Morisato
Registered Professional Surveyor
Certificate Number 611-S

OWNER: Bernice Clayten Bibee

OWNER'S CERTIFICATE OF TITLE: 34,798

AUTHORIZED AND APPROVED BY ORDER OF THE JUDGE OF THE LAND COURT DATED NOVEMBER 26, 1963
BY ORDER OF THE COURT

P. W. Mullholland
REGISTRAR OF THE LAND COURT

NOTE: AREA OF EASEMENT = 800 Sq. Ft.

Filed Nov. 8, 1963 Paul Cozloff

Tax Map Key: 2-2-49

Parcel 95 I.D. No. 116
Nuuanu Valley Sewers Section II
8-15-1-17

10" x 15" = 1.0 Sq. Ft.