MAP 228

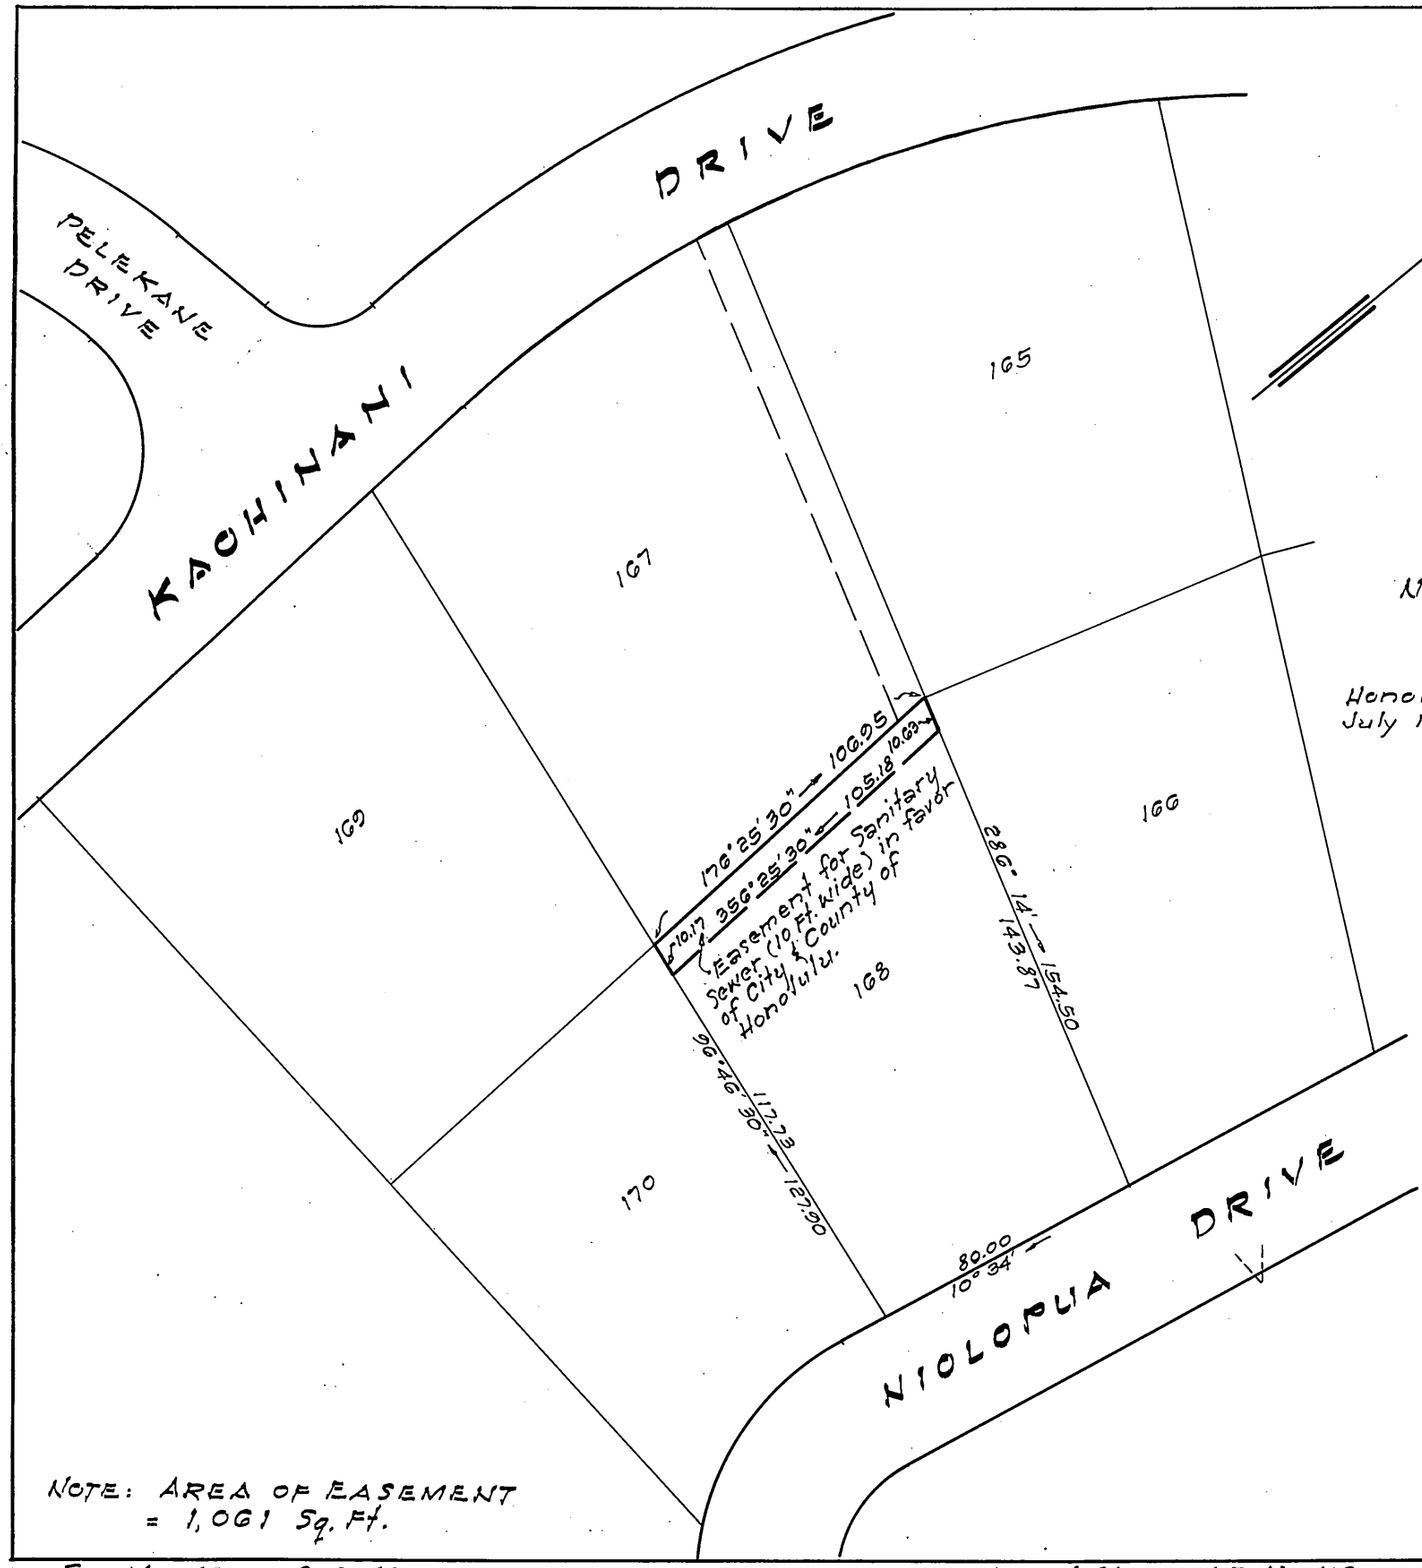

LAND COURT
STATE OF HAWAII
LAND COURT APPLICATION 198

DELINEATION OF EASEMENT
FOR SANITARY SEWER
ACROSS LOT 168
AS SHOWN ON MAP 41
NUUANU VALLEY, HONOLULU, OAHU, HAWAII

Honolulu, Hawaii
July 18, 1960

TAKEO MORISATO
REGISTERED PROFESSIONAL SURVEYOR
No. 611
HAWAII, U.S.A.

DEPARTMENT OF PUBLIC WORKS
CITY AND COUNTY OF HONOLULU
DIVISION OF LAND SURVEY AND ACQUISITION
Takeo Morisato
Registered Professional Surveyor
Certificate Number 611-S

OWNERS: Eric Thomas Wakefield and
Hattie Louise Wakefield
OWNERS' CERTIFICATE OF TITLE: 22,480

AUTHORIZED AND APPROVED BY ORDER OF THE JUDGE
OF THE LAND COURT DATED NOVEMBER 26, 1963
BY ORDER OF THE COURT
P. W. Mulholland
REGISTRAR OF THE LAND COURT

NOTE: AREA OF EASEMENT
= 1,061 Sq. Ft.

Filed Nov. 8, 1963 Paul Cozloff

Tax Map Key: 2-2-49

Parcel 91 I.D. No. 116
Nuuanu Valley Sewers Section II
8-15-1-15

10" x 15" = 1.0 Sq. Ft.