188 Map 231

198

MAP 231

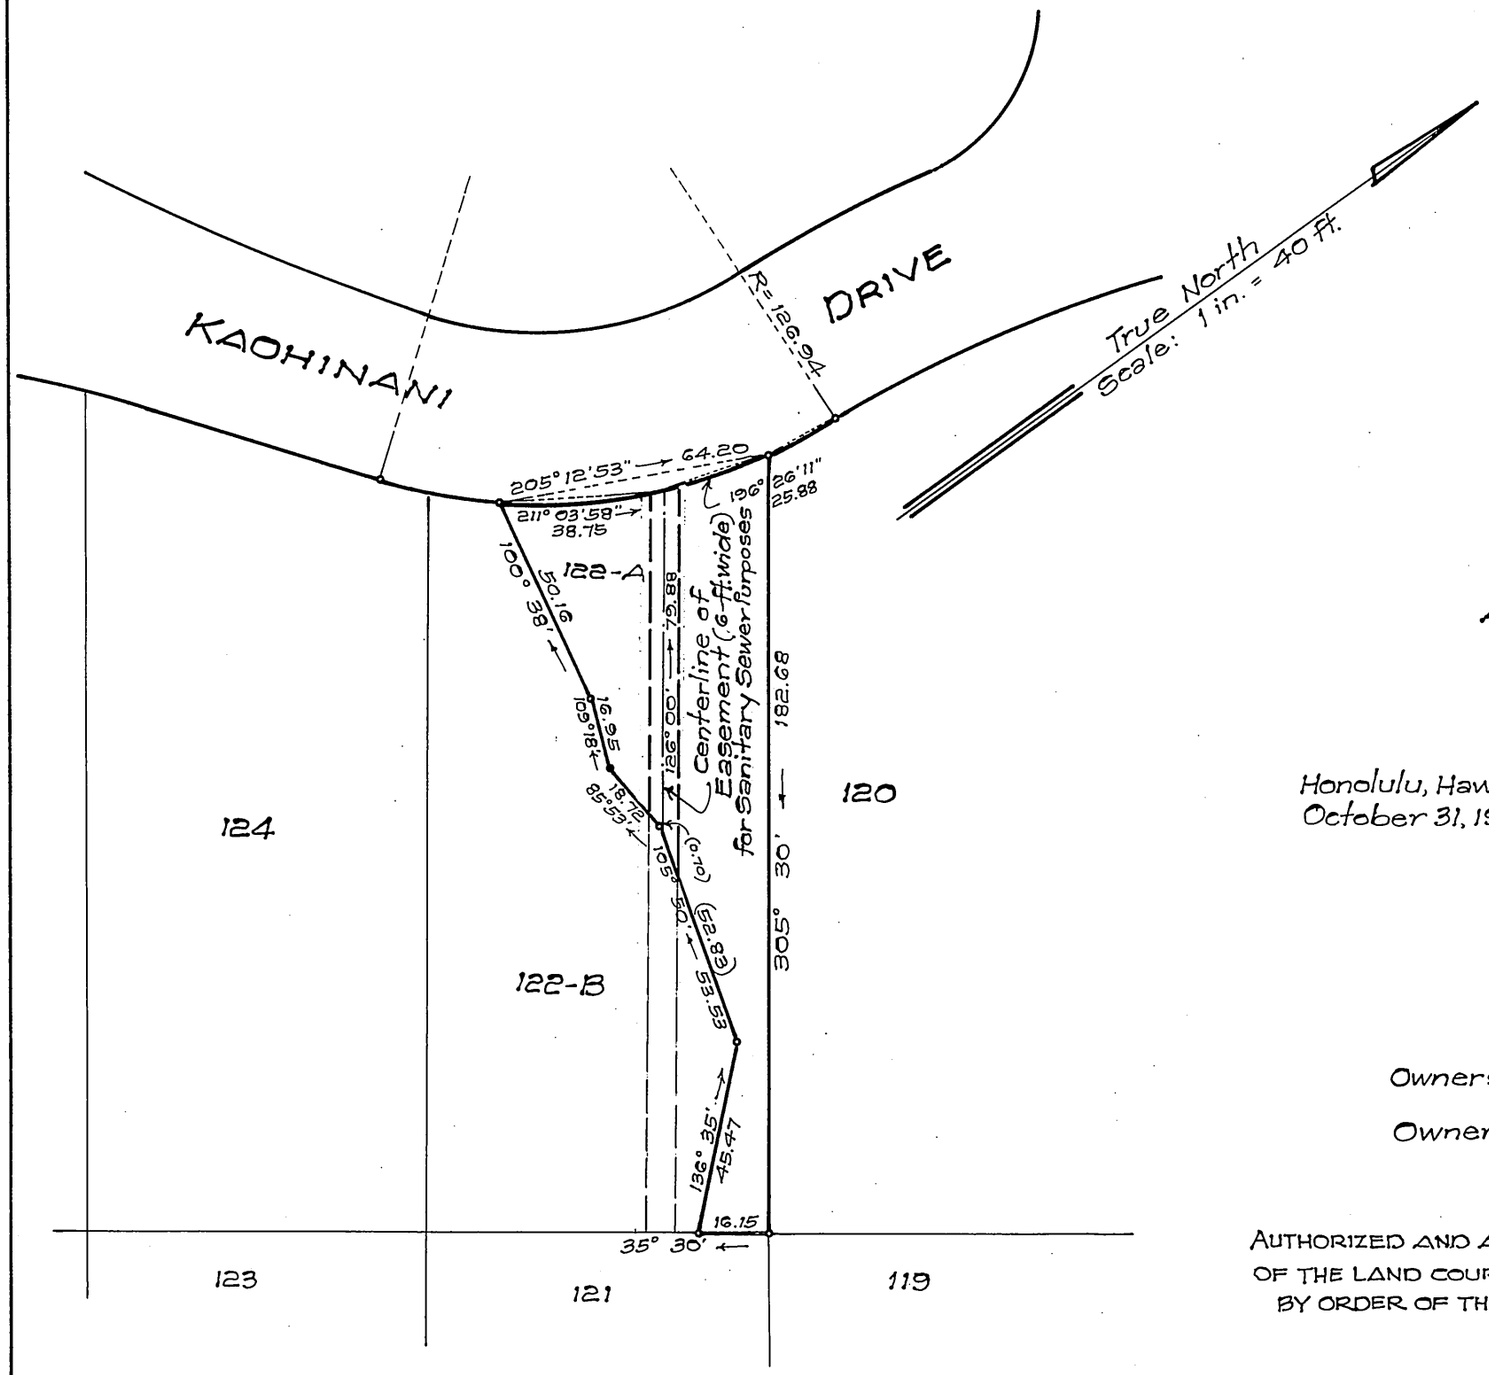

LAND COURT

STATE OF HAWAII

LAND COURT APPLICATION 198

DELINEATION OF EASEMENT
FOR SANITARY SEWER PURPOSES
OVER AND ACROSS LOT 122-A
AS SHOWN ON MAP 90
AT NUUANU VALLEY, HONOLULU, OAHU, HAWAII

Honolulu, Hawaii
October 31, 1962

TAKEO MORISATO
REGISTERED PROFESSIONAL SURVEYOR
No. 611
HAWAII, U.S.A.

DEPARTMENT OF PUBLIC WORKS
CITY AND COUNTY OF HONOLULU
DIVISION OF LAND SURVEY AND ACQUISITION

By: Takeo Morisato
Registered Professional Surveyor
Certificate Number 611-S

Owners: Robert Mardis Faulkner and Gladys Hansen Faulkner

Owners' Certificate of Title: 16,737

AUTHORIZED AND APPROVED BY ORDER OF THE JUDGE
OF THE LAND COURT DATED NOVEMBER 26, 1963
BY ORDER OF THE COURT:

REGISTRAR OF THE LAND COURT

NOTE:
Area of Easement = 485 sq. ft.

Filed Nov. 8, 1963 Paul Cozloff

TAX MAP KEY: 2-2-51

Parcel 76
Nuuanu Valley Sewers, Section II - I.D. No. 116

10" x 15" = 1 sq. ft.

188 Map 231