MAP 234

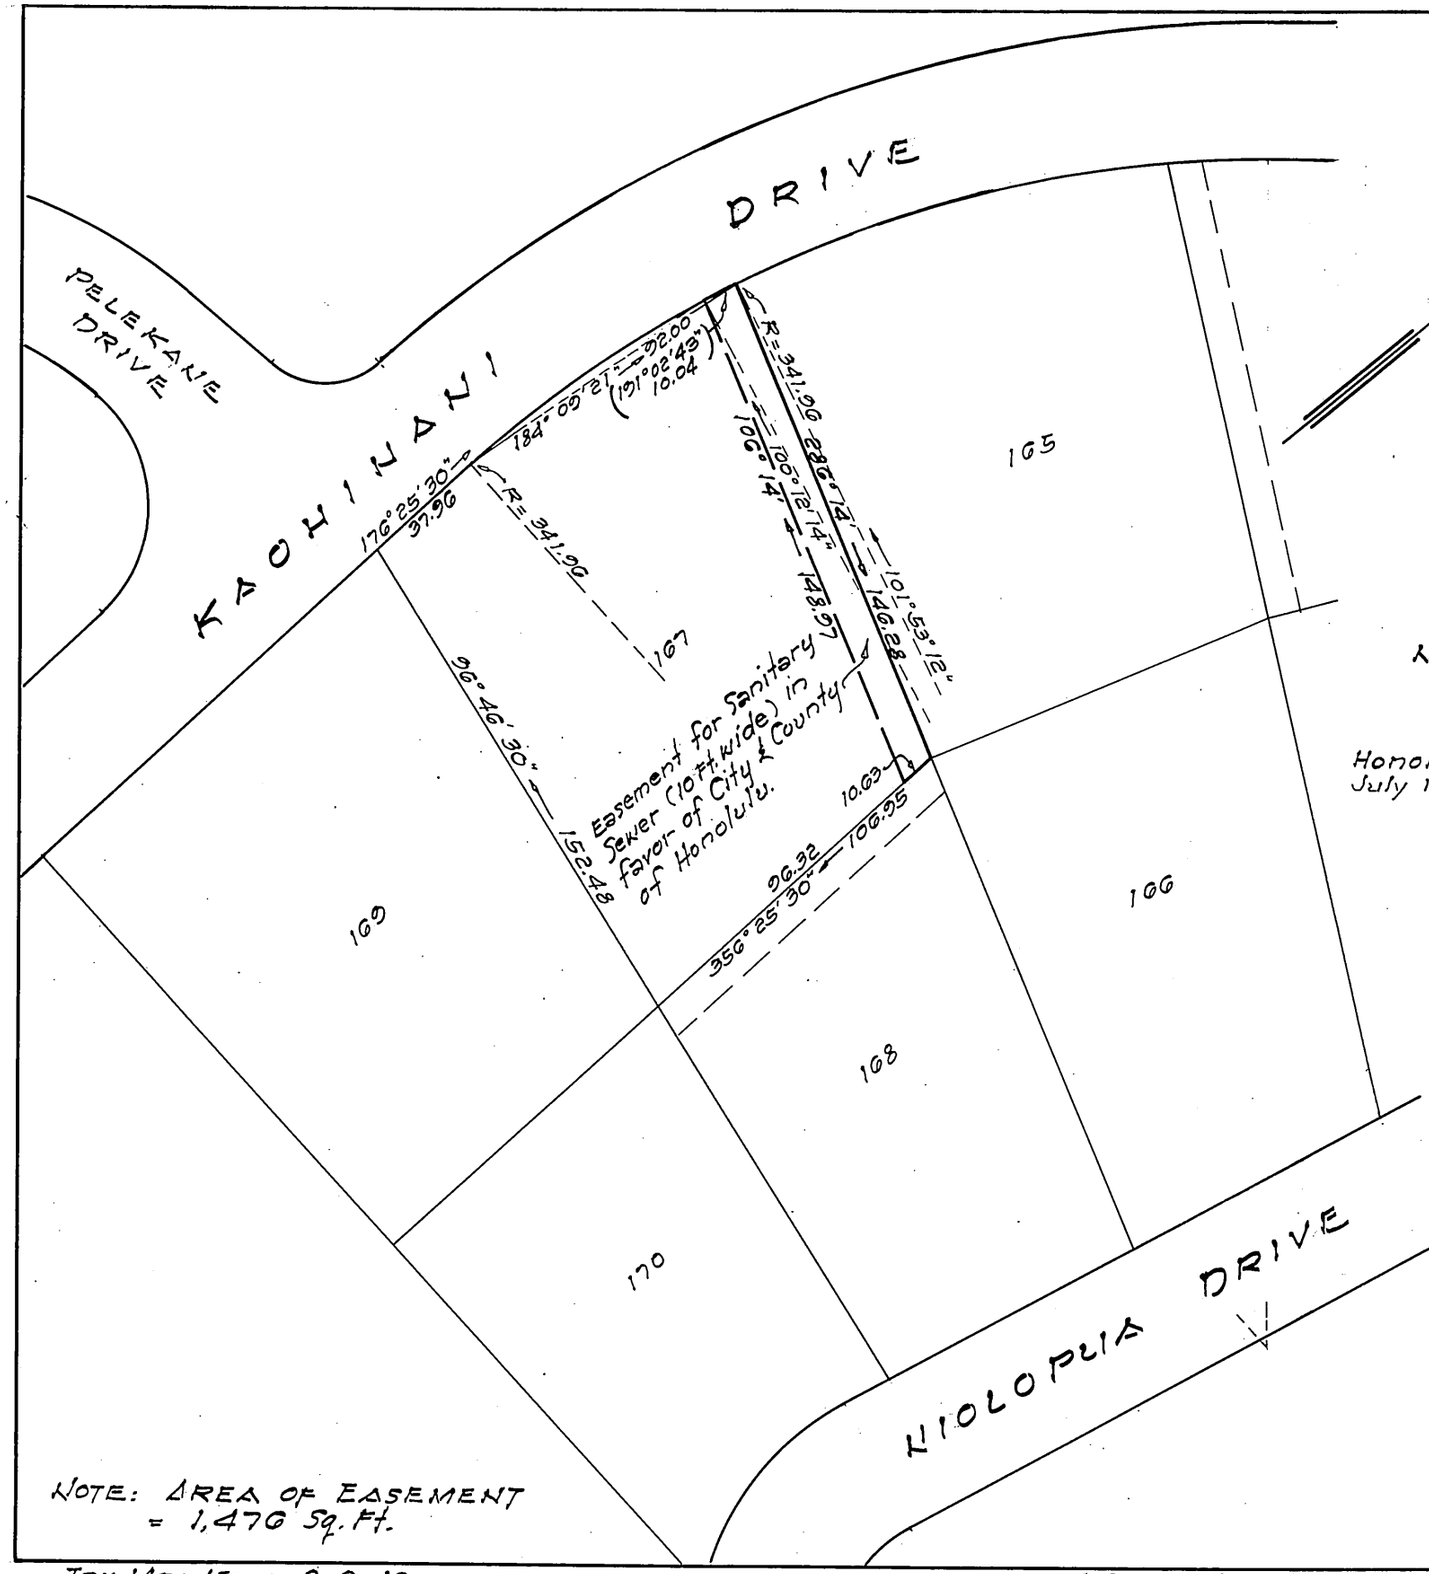

TRUE NORTH
Scale: 1 in. = 50 ft.

LAND COURT
STATE OF HAWAII
LAND COURT APPLICATION 198

DELINEATION OF EASEMENT
FOR SANITARY SEWER
ACROSS LOT 167
AS SHOWN ON MAP 41
NUUANU VALLEY, HONOLULU, OAHU, HAWAII

Honolulu, Hawaii
July 18, 1960.

HAWAII REGISTERED PROFESSIONAL SURVEYOR No. 611 HAWAII, U.S.A.

DEPARTMENT OF PUBLIC WORKS
CITY AND COUNTY OF HONOLULU
DIVISION OF LAND SURVEY AND ACQUISITION
Takeo Morisato
Registered Professional Surveyor
Certificate Number 611-S

OWNERS: Sydney Vernon Kibby and
Helen Beach Kibby
OWNERS' CERTIFICATE OF TITLE: 54,286

AUTHORIZED AND APPROVED BY ORDER OF THE JUDGE
OF THE LAND COURT DATED NOVEMBER 26, 1963
BY ORDER OF THE COURT
P. D. Mullholland
REGISTRAR OF THE LAND COURT

NOTE: AREA OF EASEMENT
= 1,476 Sq. Ft.

Filed Nov. 8, 1963 Paul Cozloff

Tax Map Key: 2-2-49

Parcel 90 I.D. No. 116
Nuuanu Valley Sewers Section II
8-15-1-15

10" x 15" = 1.0 Sq. Ft.