198

MAP 235

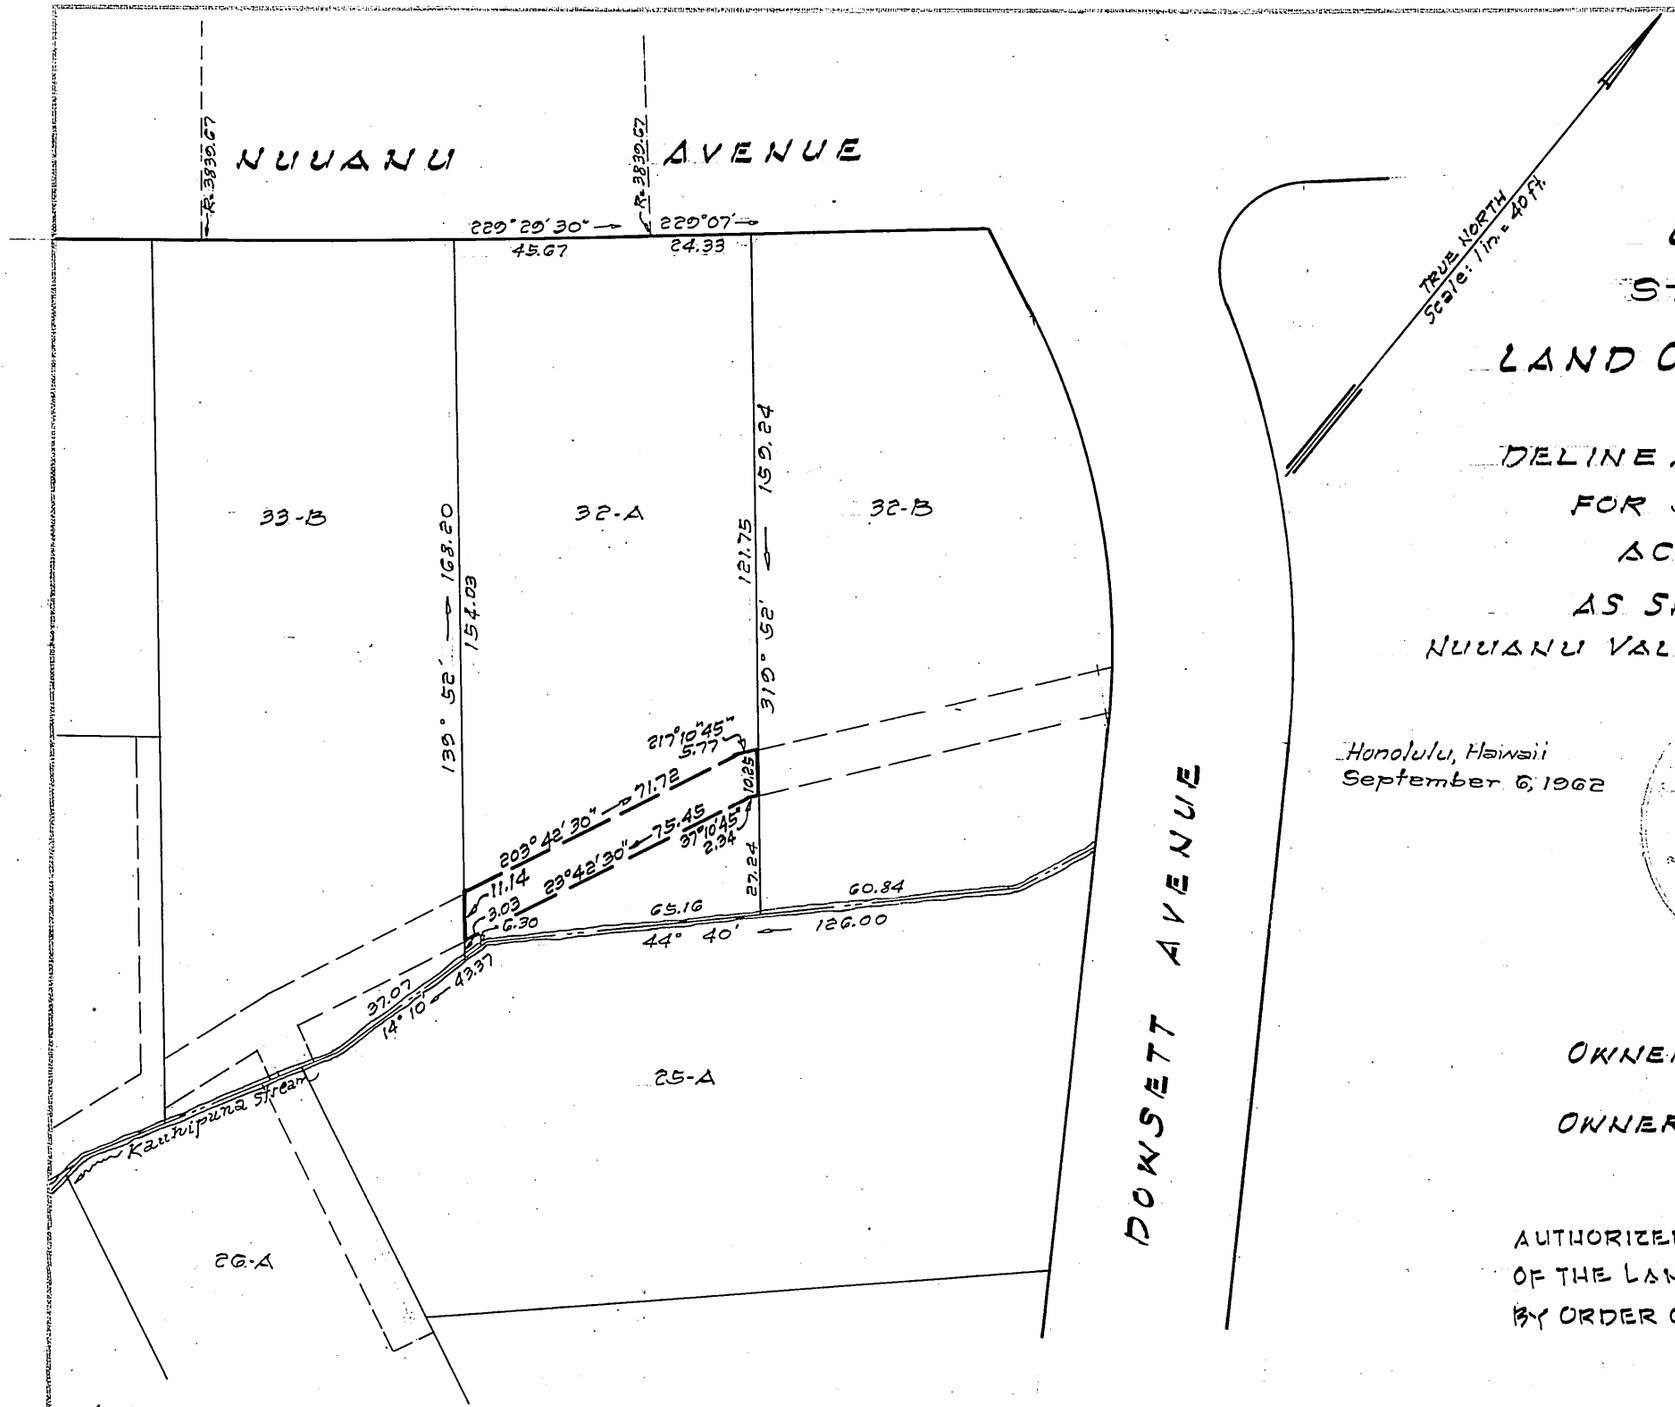

NOTE:
AREA OF EASEMENT
= 776 Sq. Ft.

LAND COURT

STATE OF HAWAII

LAND COURT APPLICATION 198

DELINEATION OF EASEMENT
FOR SANITARY SEWER
ACROSS LOT 32-A
AS SHOWN ON MAP 20
NUUANU VALLEY, HONOLULU, OAHU, HAWAII

Honolulu, Hawaii
September 6, 1962

REGISTERED PROFESSIONAL SURVEYOR No. 611 HAWAII, U.S.A.

DEPARTMENT OF PUBLIC WORKS
CITY AND COUNTY OF HONOLULU
DIVISION OF LAND SURVEY AND ACQUISITION
Takeo Morisato
Registered Professional Surveyor
Certificate Number 611-S

OWNER: Thomas Grainger Stewart Walker

OWNER'S CERTIFICATE OF TITLE: 24,125

AUTHORIZED AND APPROVED BY ORDER OF THE JUDGE
OF THE LAND COURT DATED NOVEMBER 26, 1963
BY ORDER OF THE COURT

[signature]
REGISTRAR OF THE LAND COURT

Filed Nov. 8, 1963 Paul Cozloff

Tax Map Key: 2-2-45

Parcel 38 I.D. No. 116
Nuuanu Valley Sewers Section II
8-15-1-5

10" x 15" = 1.0 Sq. Ft.