108 W06 931

198

MAP 237

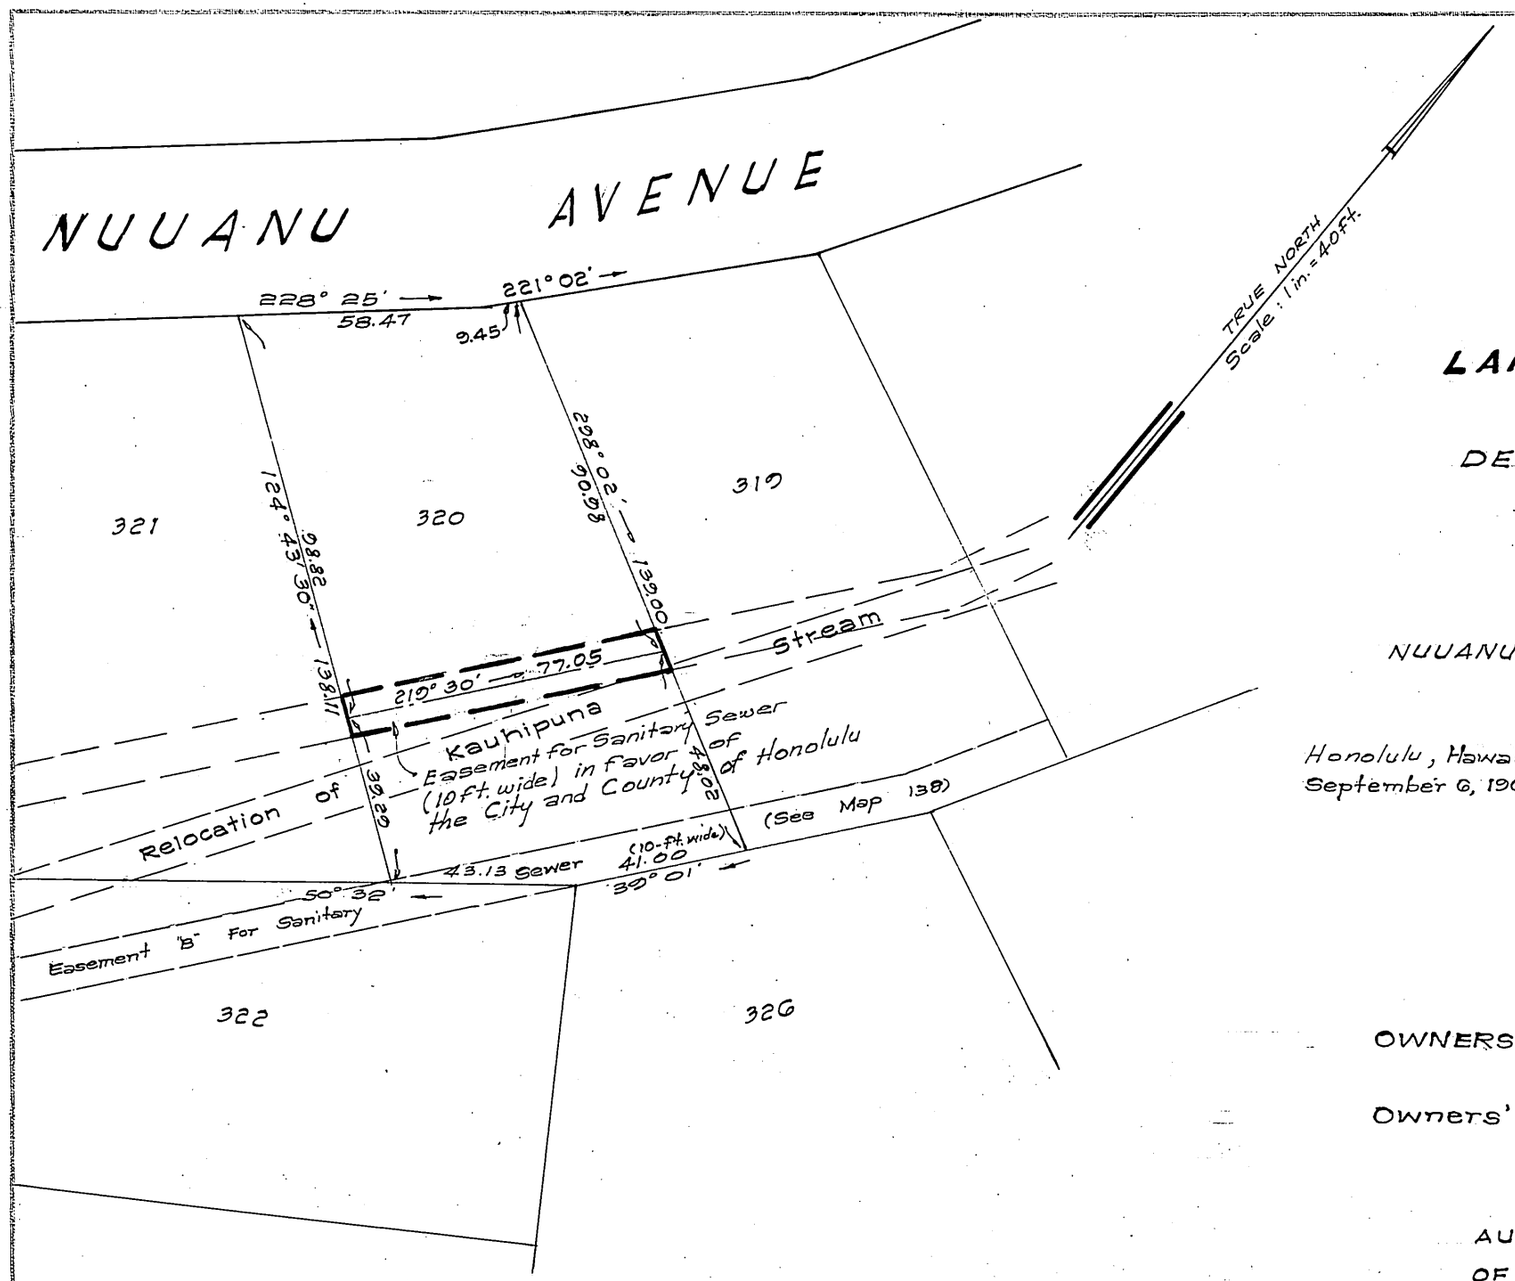

LAND COURT

STATE OF HAWAII

LAND COURT APPLICATION 198

DELINEATION OF EASEMENT
FOR SANITARY SEWER
ACROSS LOT 320
AS SHOWN ON MAP 138
NUUANU VALLEY, HONOLULU, OAHU, HAWAII

Honolulu, Hawaii
September 6, 1962

REGISTERED PROFESSIONAL SURVEYOR No. 611 HAWAII, U.S.A.

DEPARTMENT OF PUBLIC WORKS
CITY AND COUNTY OF HONOLULU
DIVISION OF LAND SURVEY AND ACQUISITION

Sakio Morisato
Registered Professional Surveyor
Certificate Number 611-S

OWNERS: Edward Mitsuru Horikawa and Kimie Horikawa
and Katsu Horikawa and Sakuyo Horikawa
Owners' Certificate of Title: 85,069.

AUTHORIZED AND APPROVED BY ORDER OF THE JUDGE
OF THE LAND COURT DATED NOVEMBER 26, 1963
BY ORDER OF THE COURT

P. D. Mullholland
REGISTRAR OF THE LAND COURT

NOTE:
AREA OF EASEMENT
= 770 Sq. Ft.

Filed Nov. 8, 1963 Paul Cozloff

10" x 15" = 1.0 Sq. Ft.

Tax Map Key: 2-2-45

Parcel 41 I.D. 116
Nuuanu Valley Sewers Section II
8-15-1-6

108 W06 931