108 W86 943

198

MAP 243

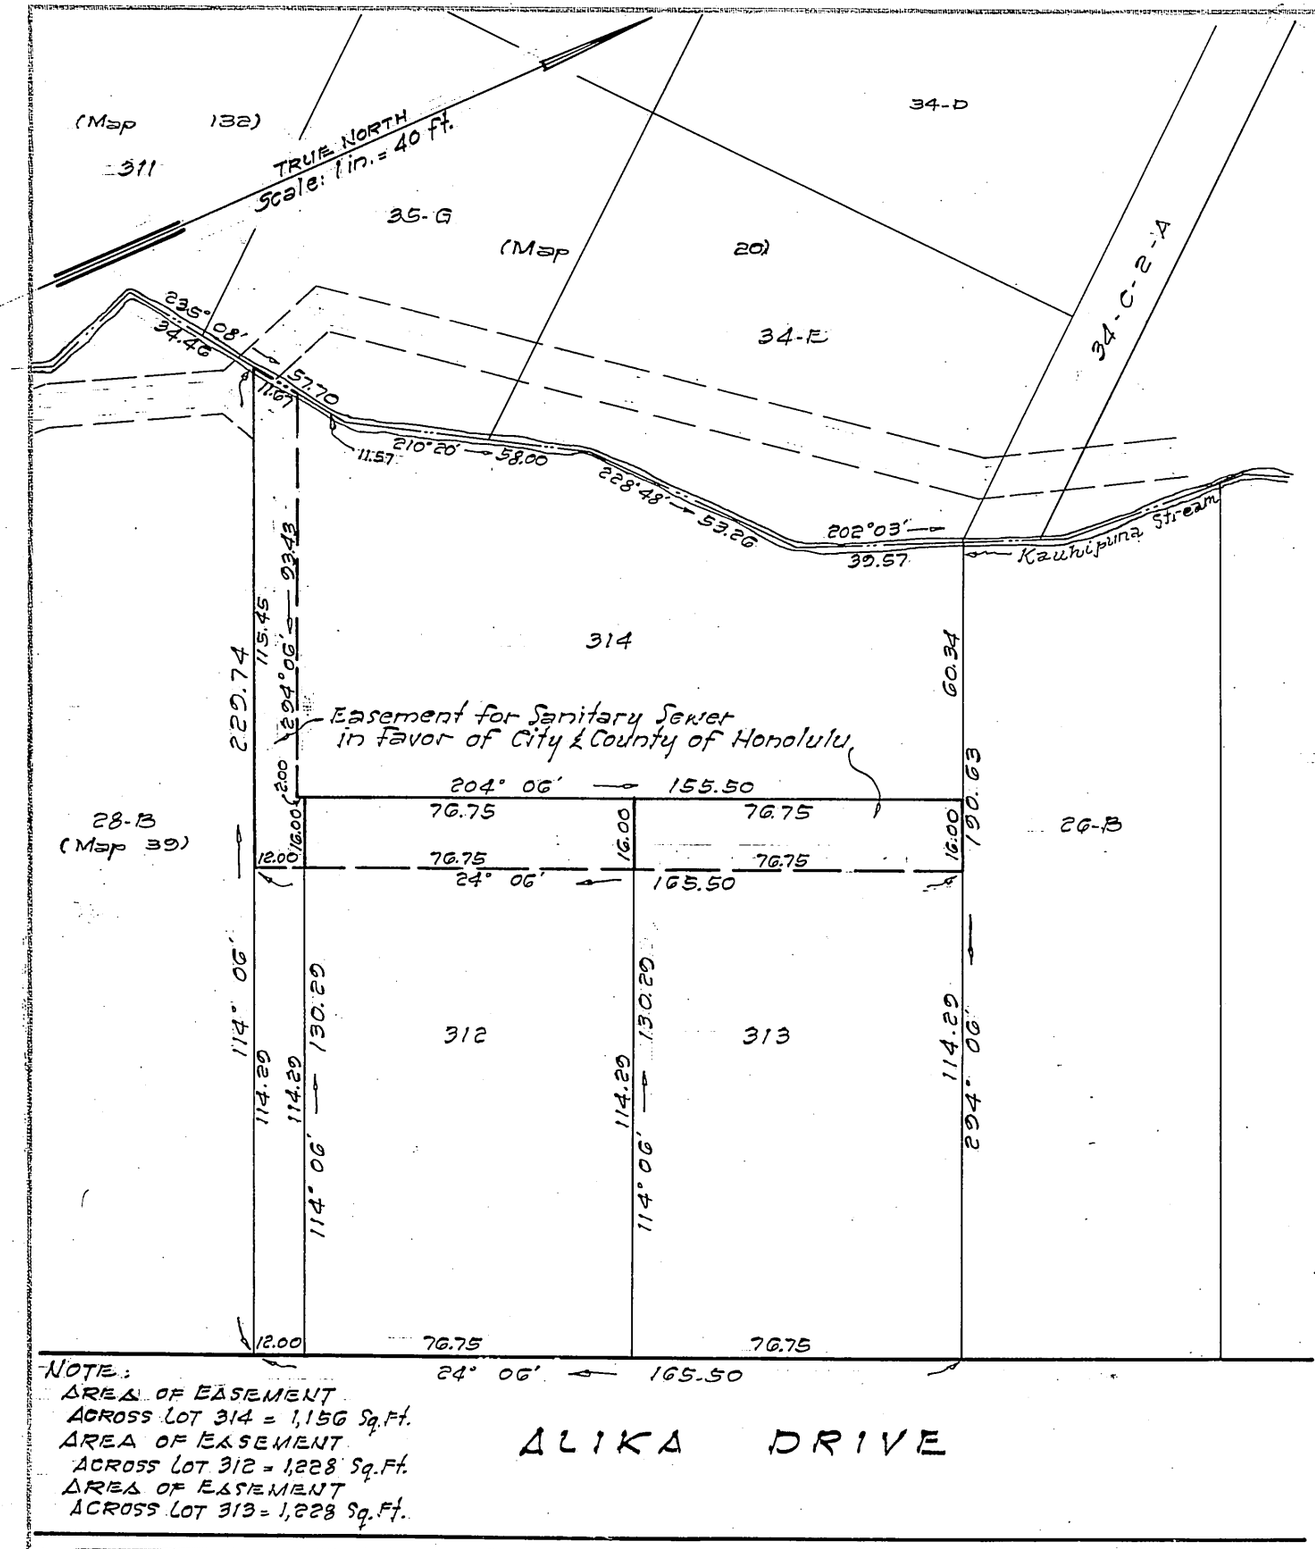

NOTE:
AREA OF EASEMENT
ACROSS LOT 314 = 1,156 Sq.Ft.
AREA OF EASEMENT
ACROSS LOT 312 = 1,228 Sq.Ft.
AREA OF EASEMENT
ACROSS LOT 313 = 1,228 Sq.Ft.

LAND COURT

STATE OF HAWAII

LAND COURT APPLICATION 198

DELINEATION OF EASEMENTS
FOR SANITARY SEWER
ACROSS LOTS 312, 313, AND 314
AS SHOWN ON MAP 134
NUUANU VALLEY, HONOLULU, OAHU, HAWAII

Honolulu, Hawaii
September 6, 1962

TAKEO MORISATO
REGISTERED PROFESSIONAL SURVEYOR
No. 611
HAWAII, U.S.A.

DEPARTMENT OF PUBLIC WORKS
CITY AND COUNTY OF HONOLULU
DIVISION OF LAND SURVEY AND ACQUISITION
Takeo Morisato
Registered Professional Surveyor
Certificate Number 611-S

OWNERS: Richard Masaru Ikeda and
Grace Shigue Ikeda

OWNERS' CERTIFICATE OF TITLE: 39,173

AUTHORIZED AND APPROVED BY ORDER OF THE JUDGE
OF THE LAND COURT DATED NOVEMBER 27, 1963
BY ORDER OF THE COURT

REGISTRAR OF THE LAND COURT

Filed Nov. 18, 1963 Paul Cozloff

Tax Map Key: 2-2-45

Parcels 31, 32, & 33 I.D. No. 116
Nuuanu Valley Sewers Section II
8-15-1-5

10" x 15" = 1.0 Sq.Ft.

CPS 90M 891