MAP 251

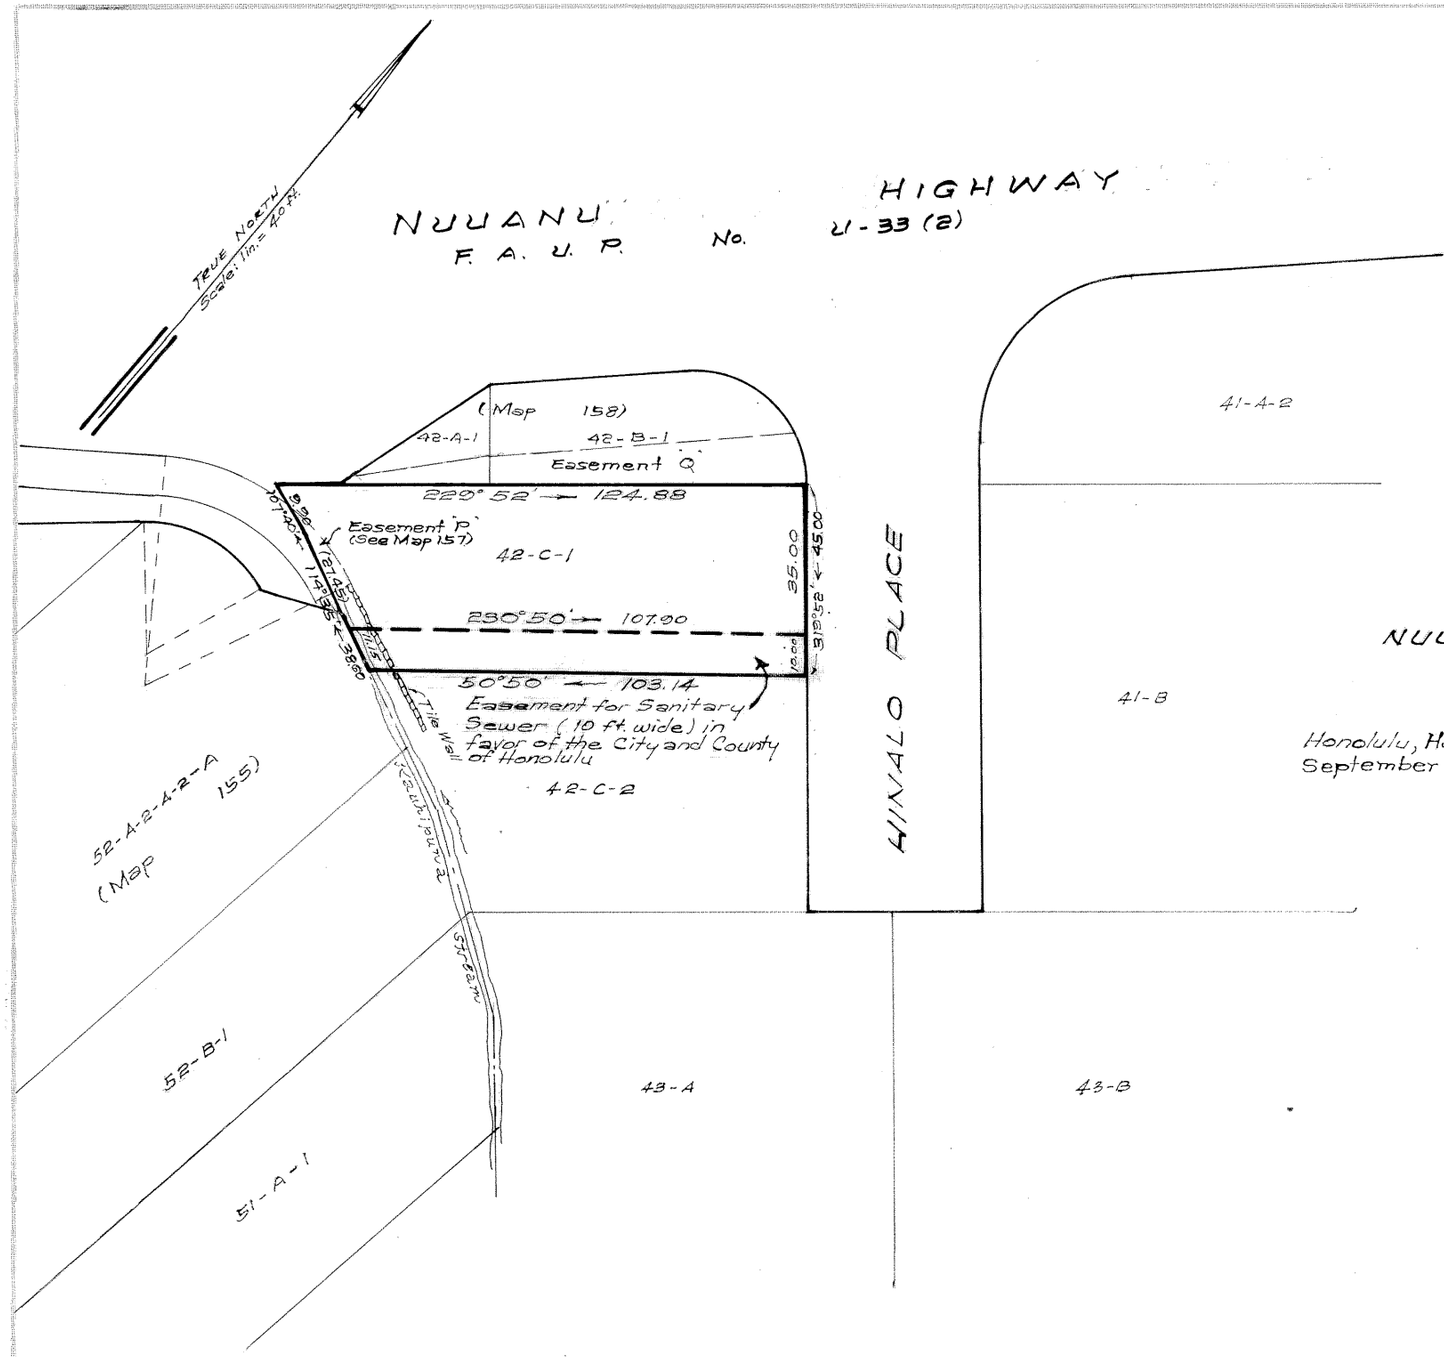

LAND COURT
STATE OF HAWAII
LAND COURT APPLICATION 198

DELINEATION OF EASEMENT
FOR SANITARY SEWER
ACROSS LOT 42-C-1
AS SHOWN ON MAP 100
NUUANU VALLEY, HONOLULU, OAHU, HAWAII

Honolulu, Hawaii
September 6, 1962

TAKEO MORISATO
REGISTERED PROFESSIONAL SURVEYOR
No. 611
HAWAII, U.S.A.

DEPARTMENT OF PUBLIC WORKS
CITY AND COUNTY OF HONOLULU
DIVISION OF LAND SURVEY AND ACQUISITION
Takeo Morisato
Registered Professional Surveyor
Certificate Number 611-S

OWNERS: Tatsuo Noda and Misako Noda

OWNERS' CERTIFICATE OF TITLE: 67,569

AUTHORIZED AND APPROVED BY ORDER OF THE JUDGE
OF THE LAND COURT DATED DECEMBER 11, 1963
BY ORDER OF THE COURT

REGISTRAR OF THE LAND COURT

NOTE:
AREA OF EASEMENT
= 1,055 Sq. Ft.

Filed Dec. 9, 1963 Paul Cozloff

Tax Map Key: 2-2-44

Parcel 7 I.D. No. 116
Nuuanu Valley Sewers Section II

10" X 15" = 1.0 Sq. Ft.