108

MAP 254

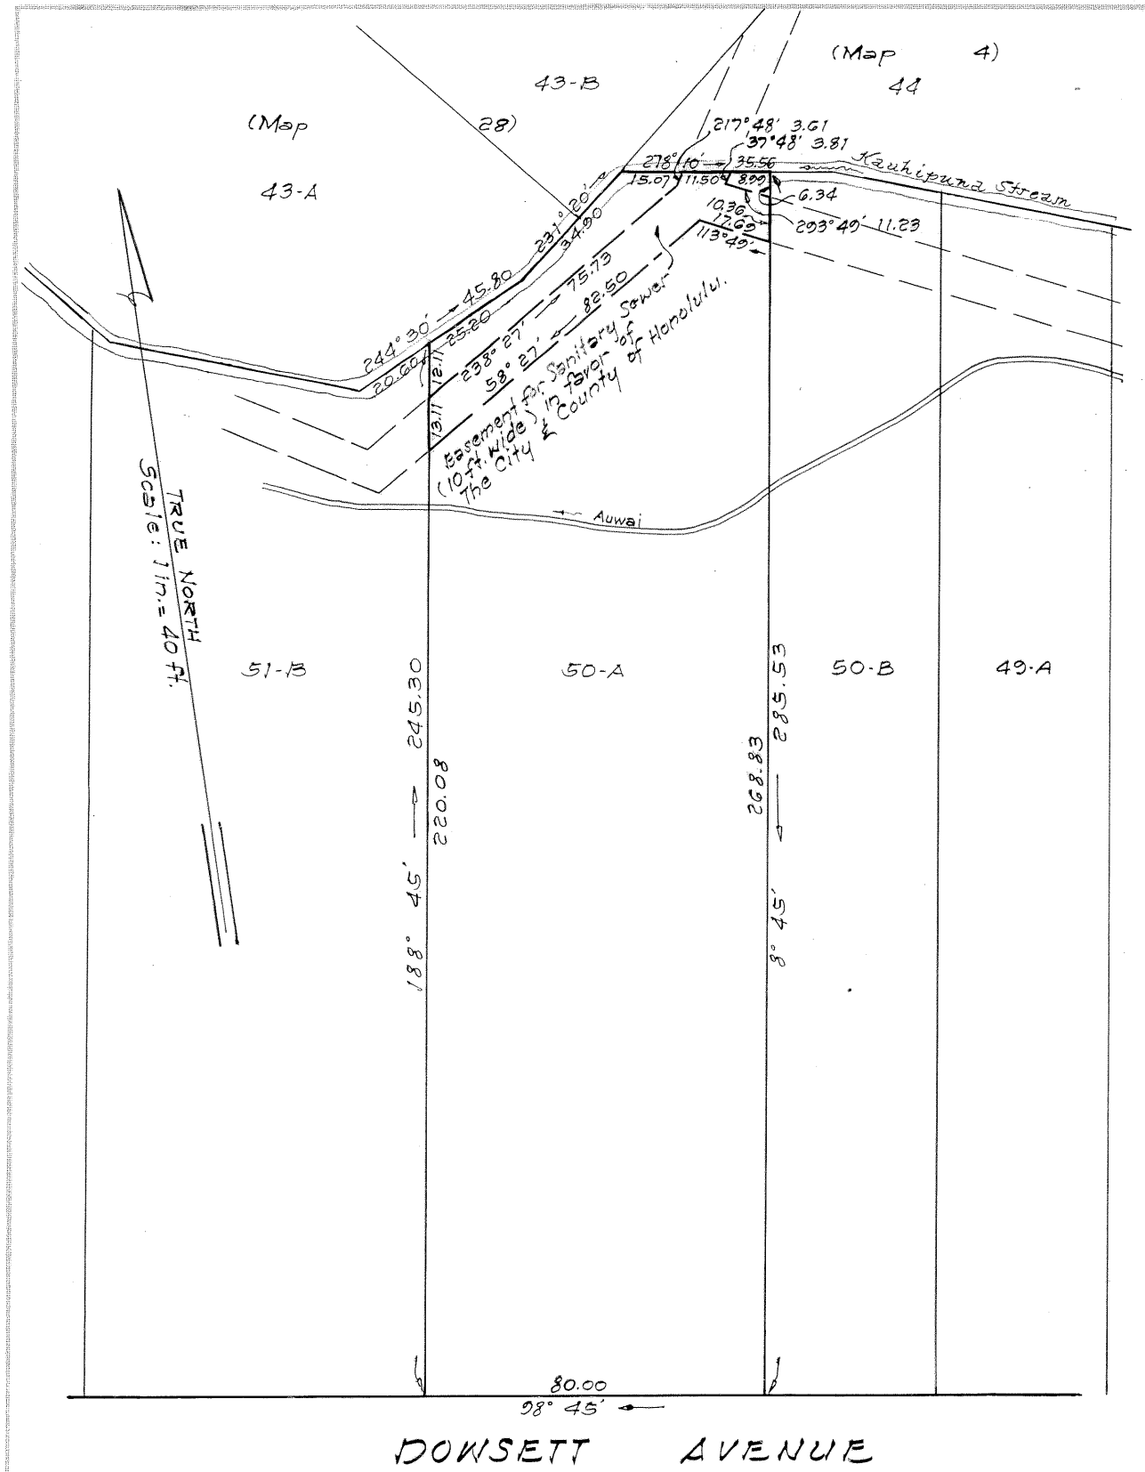

NOTE: AREA OF EASEMENT
= 1,023 Sq. Ft.

LAND COURT

STATE OF HAWAII

LAND COURT APPLICATION 108

DELINEATION OF EASEMENT
FOR SANITARY SEWER
ACROSS LOT 50-A
AS SHOWN ON MAP 24
NUUANU VALLEY, HONOLULU, OAHU, HAWAII

Honolulu, Hawaii.
September 6, 1962

TAKEO MORISATO
REGISTERED PROFESSIONAL SURVEYOR
No. 611
HAWAII, U.S.A.

DEPARTMENT OF PUBLIC WORKS
CITY AND COUNTY OF HONOLULU
DIVISION OF LAND SURVEY AND ACQUISITION
Takeo Morisato
Registered Professional Surveyor
Certificate Number 611-S

OWNER: Eva Rose Trexler

OWNER'S CERTIFICATE OF TITLE: 14,693

AUTHORIZED AND APPROVED BY ORDER OF THE JUDGE
OF THE LAND COURT DATED: January 8, 1964
BY ORDER OF THE COURT

REGISTRAR OF THE LAND COURT

Filed Jan. 3, 1964 Paul Cozloff on

Tax Map Key: 2-2-44

Parcel 10 I.D. No. 116
Nuuanu Valley Sewers Section II
8-15-1-4

10" x 15" = 1.0 Sq. Ft.

4