MAP 257

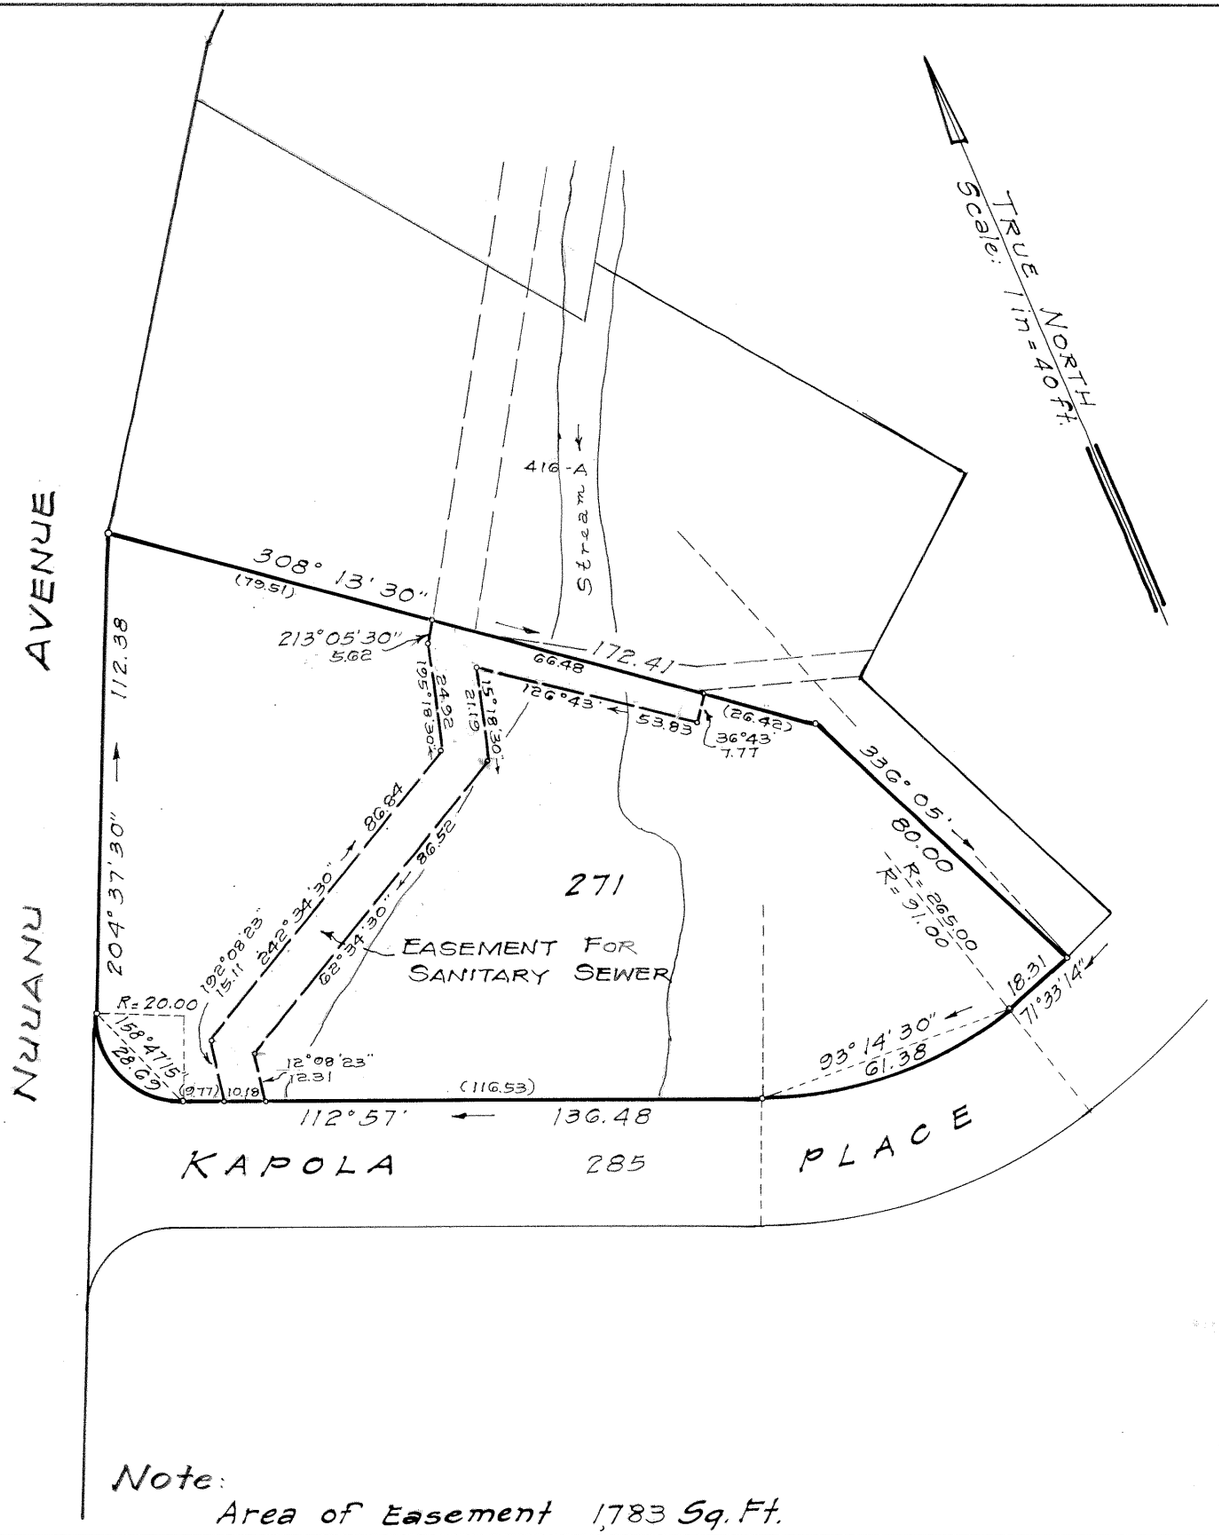

LAND COURT

STATE OF HAWAII

LAND COURT APPLICATION 198

DELINEATION OF EASEMENT
FOR SANITARY SEWER PURPOSES
OVER AND ACROSS LOT 271
AS SHOWN ON MAP 108

AT NUUANU VALLEY, HONOLULU, OAHU, HAWAII

Honolulu, Hawaii
October 31, 1962

TAKEO MORISATO
REGISTERED PROFESSIONAL SURVEYOR
No. 611
HAWAII, U.S.A.

DEPARTMENT OF PUBLIC WORKS
CITY AND COUNTY OF HONOLULU
DIVISION OF LAND SURVEY AND ACQUISITION

By: Takeo Morisato
Registered Professional Surveyor
Certificate Number 611-S

OWNERS: John Ikumaro Nishimoto and Jane Kimiko Nishimoto

Owners' Certificate of Title: 41,524

AUTHORIZED AND APPROVED BY ORDER OF THE JUDGE
OF THE LAND COURT DATED: January 14, 1964
BY ORDER OF THE COURT

Per Mullollaud
REGISTRAR OF THE LAND COURT

Note:
Area of Easement 1,783 Sq. Ft.

Filed Jan. 3, 1964 Paul Cozloff

TAX MAP KEY: 2-2-50

Parcel 46
Nuuanu Valley Sewers - Section II - I.D. No. 116

10" x 15" = 1 sq. ft.