MAP 261

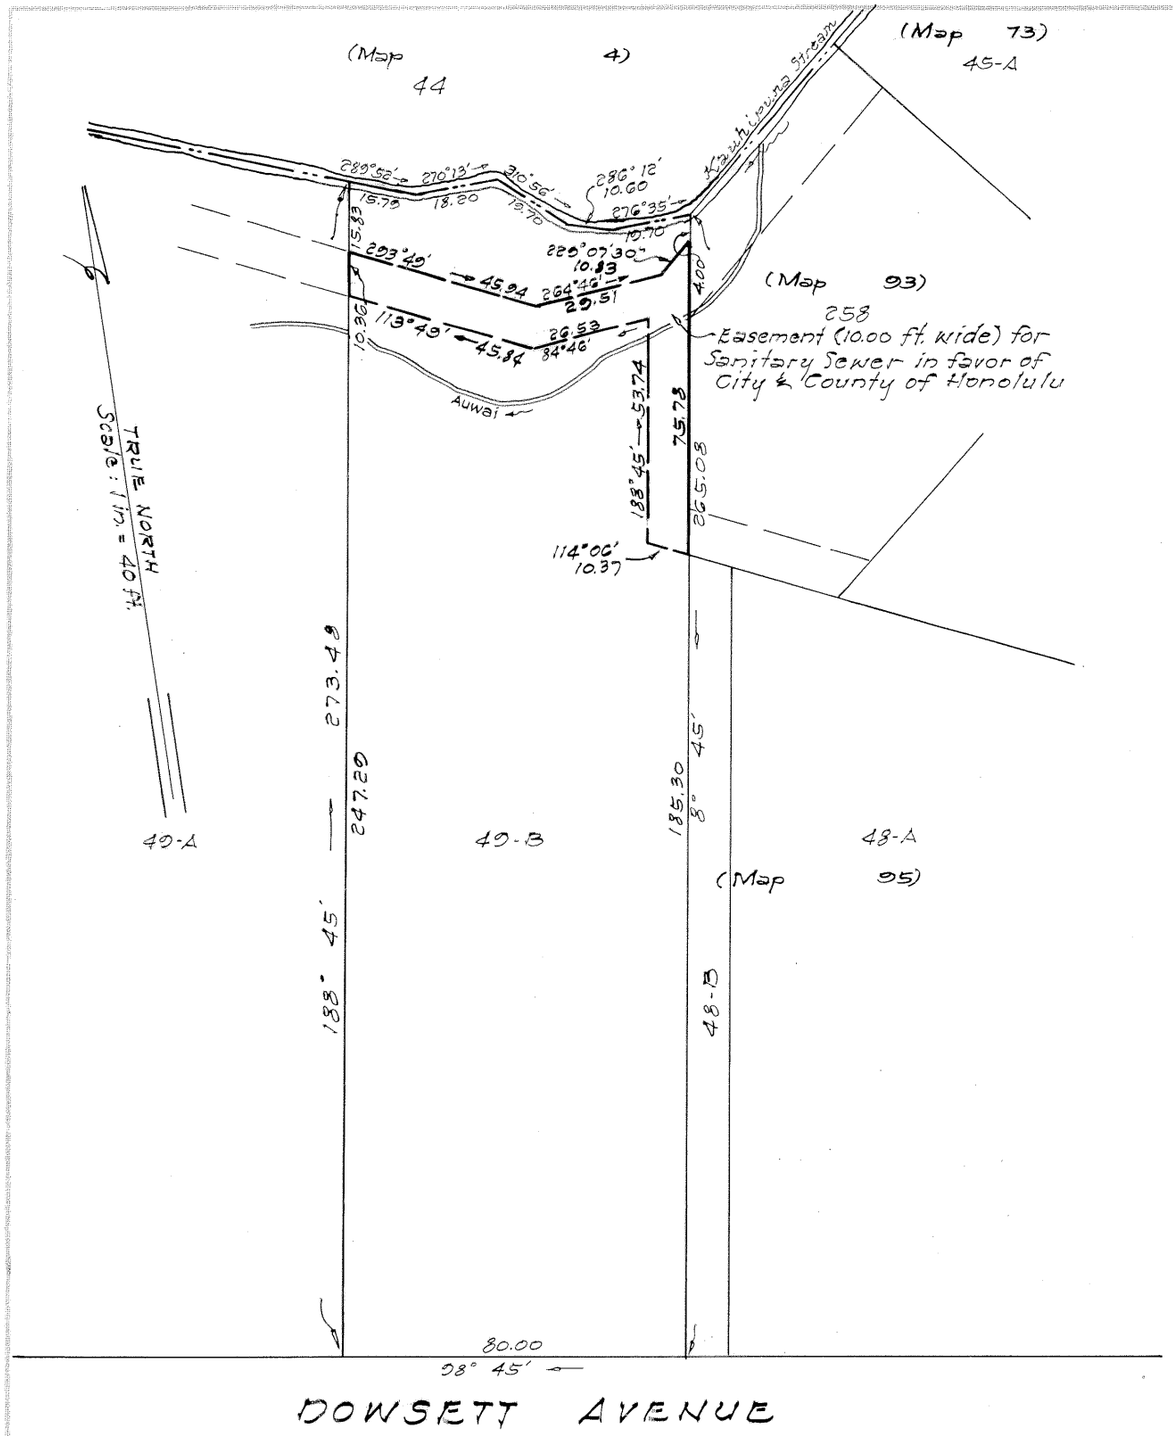

NOTE: AREA OF EASEMENT = 1,414 Sq. Ft.

LAND COURT
STATE OF HAWAII
LAND COURT APPLICATION 198

DELINEATION OF EASEMENT
FOR SANITARY SEWER
ACROSS LOT 49-B
AS SHOWN ON MAP 24
NUUANU VALLEY, HONOLULU, OAHU, HAWAII

Honolulu, Hawaii
September 6, 1962

TAKEO MORISATO
REGISTERED PROFESSIONAL SURVEYOR
No. 611
HAWAII, U.S.A.

DEPARTMENT OF PUBLIC WORKS
CITY AND COUNTY OF HONOLULU
DIVISION OF LAND SURVEY AND ACQUISITION
Takeo Morisato
Registered Professional Surveyor
Certificate Number 611-S

OWNER: Jenny Lind Kling

OWNER'S CERTIFICATE OF TITLE: 88,230

AUTHORIZED AND APPROVED BY ORDER OF THE JUDGE OF THE LAND COURT DATED: January 14, 1964
BY ORDER OF THE COURT

REGISTRAR OF THE LAND COURT

Filed Jan. 3, 1964 Paul Cozloff on 10" x 15" ≠ N Sq. Ft.

Tax Map Key: 2-2-44

Parcel 13 I.D. No. 116
Nuuanu Valley Sewers Section II
8-15-1-4