198

MAP 265

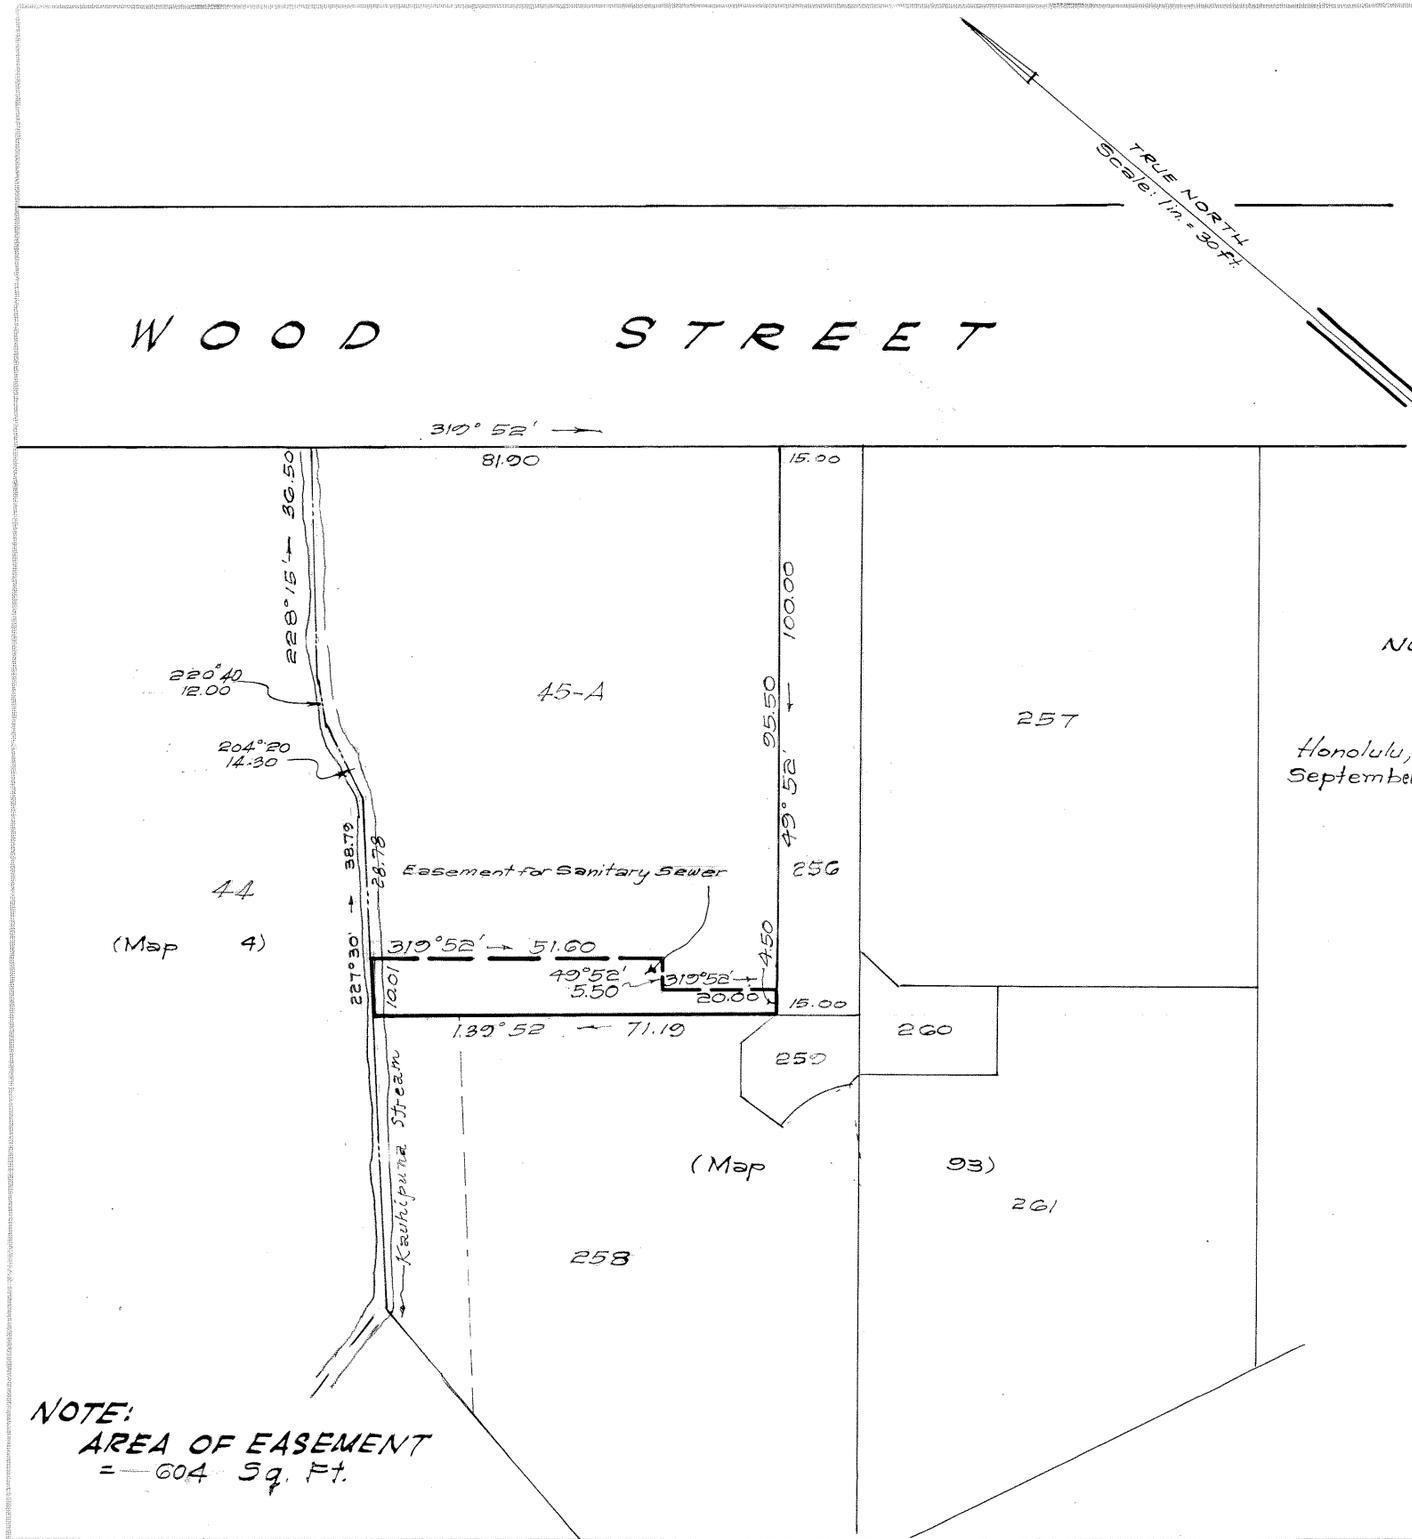

NOTE:
AREA OF EASEMENT
= 604 Sq. Ft.

LAND COURT
STATE OF HAWAII
LAND COURT APPLICATION 198

DELINEATION OF EASEMENT
FOR SANITARY SEWER
ACROSS LOT 45-A
AS SHOWN ON MAP 73
NUUANU VALLEY, HONOLULU, OAHU, HAWAII

Honolulu, Hawaii
September 6, 1962

TAKEO MORISATO
REGISTERED PROFESSIONAL SURVEYOR
No. 611
HAWAII, U.S.A.

DEPARTMENT OF PUBLIC WORKS
CITY AND COUNTY OF HONOLULU
DIVISION OF LAND SURVEY AND ACQUISITION
Takeo Morisato
Registered Professional Surveyor
Certificate Number 611-S

OWNERS: Arthur George Kruse and
Mary Toohey Kruse
OWNERS' CERTIFICATE OF TITLE: 85,823

AUTHORIZED AND APPROVED BY ORDER OF THE JUDGE
OF THE LAND COURT DATED: January 14, 1964
BY ORDER OF THE COURT
P. D. Rolland
REGISTRAR OF THE LAND COURT

Filed Jan. 9, 1964 Paul Cozloff

Tax map key 2-2-44

Parcel 16 I.D. No. 116
Nuuanu Valley Sewers Section II

10"X15" = 1 Sq. Ft.