MAP 267

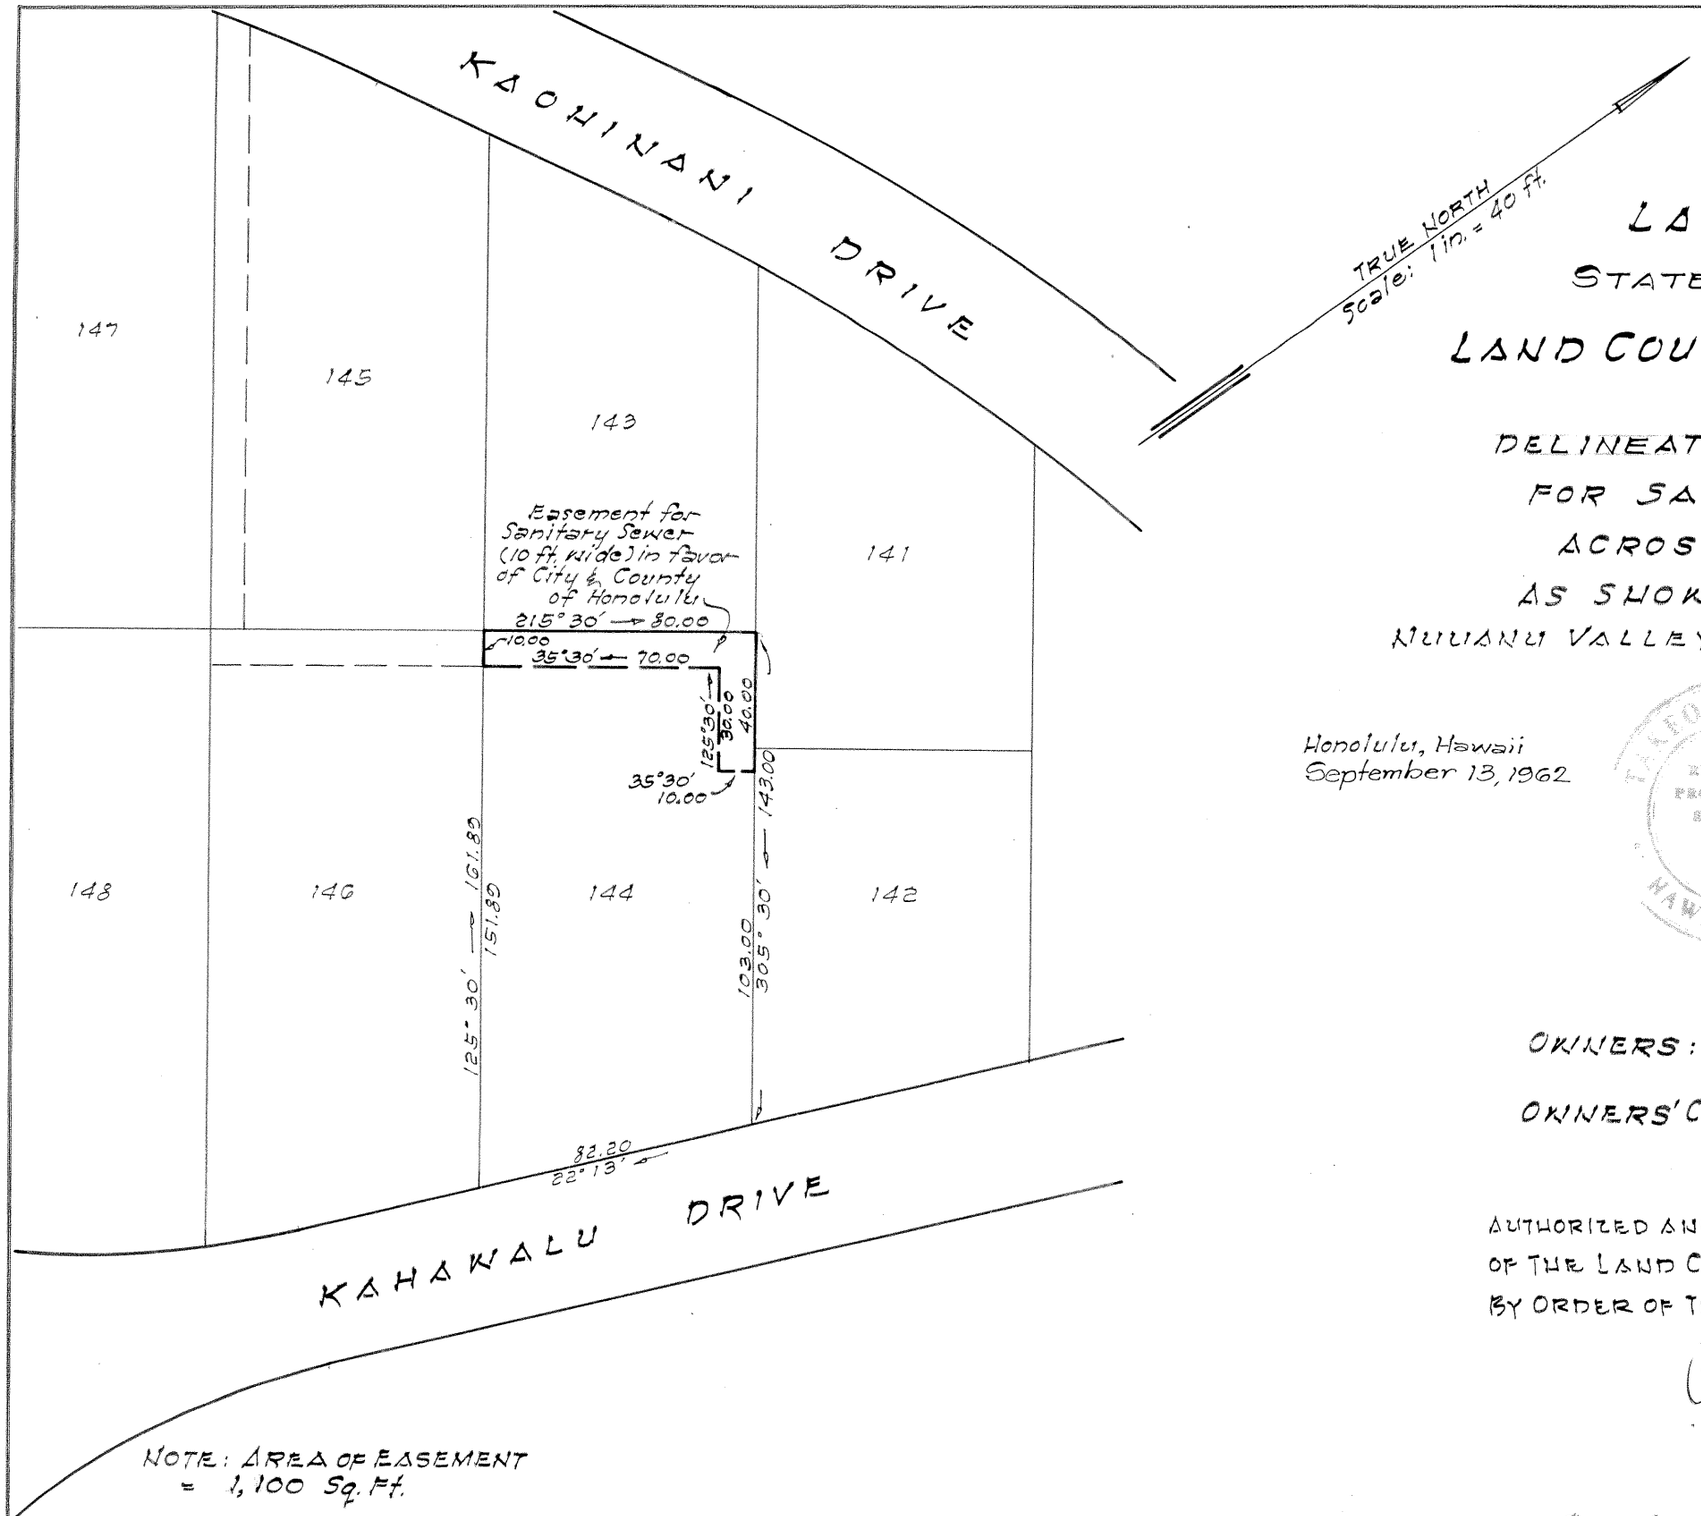

NOTE: AREA OF EASEMENT = 1,100 Sq. Ft.

LAND COURT
STATE OF HAWAII
LAND COURT APPLICATION 198

DELINEATION OF EASEMENT
FOR SANITARY SEWER
ACROSS LOT 144
AS SHOWN ON MAP 41
NUUANU VALLEY, HONOLULU, OAHU, HAWAII

Honolulu, Hawaii
September 13, 1962

TAKIO MORISATO
REGISTERED PROFESSIONAL SURVEYOR
No. 611
HAWAII, U.S.A.

DEPARTMENT OF PUBLIC WORKS
CITY AND COUNTY OF HONOLULU
DIVISION OF LAND SURVEY AND ACQUISITION
Takio Morisato
Registered Professional Surveyor
Certificate Number 611-S

OWNERS: George Satoshi Ouye and Jane Hisae Ouye

OWNERS' CERTIFICATE OF TITLE: 80,709

AUTHORIZED AND APPROVED BY ORDER OF THE JUDGE OF THE LAND COURT DATED: January 14, 1964

BY ORDER OF THE COURT

P. D. Mulholland
REGISTRAR OF THE LAND COURT

Filed Jan. 8, 1964 Paul Coffman

Tax Map Key: 2-2-49

Parcel 101 I. D. No. 116
Nuuanu Valley Sewers Section II
8-15-1-16

10" x 15" = 1.0 Sq. Ft.