MAP 269

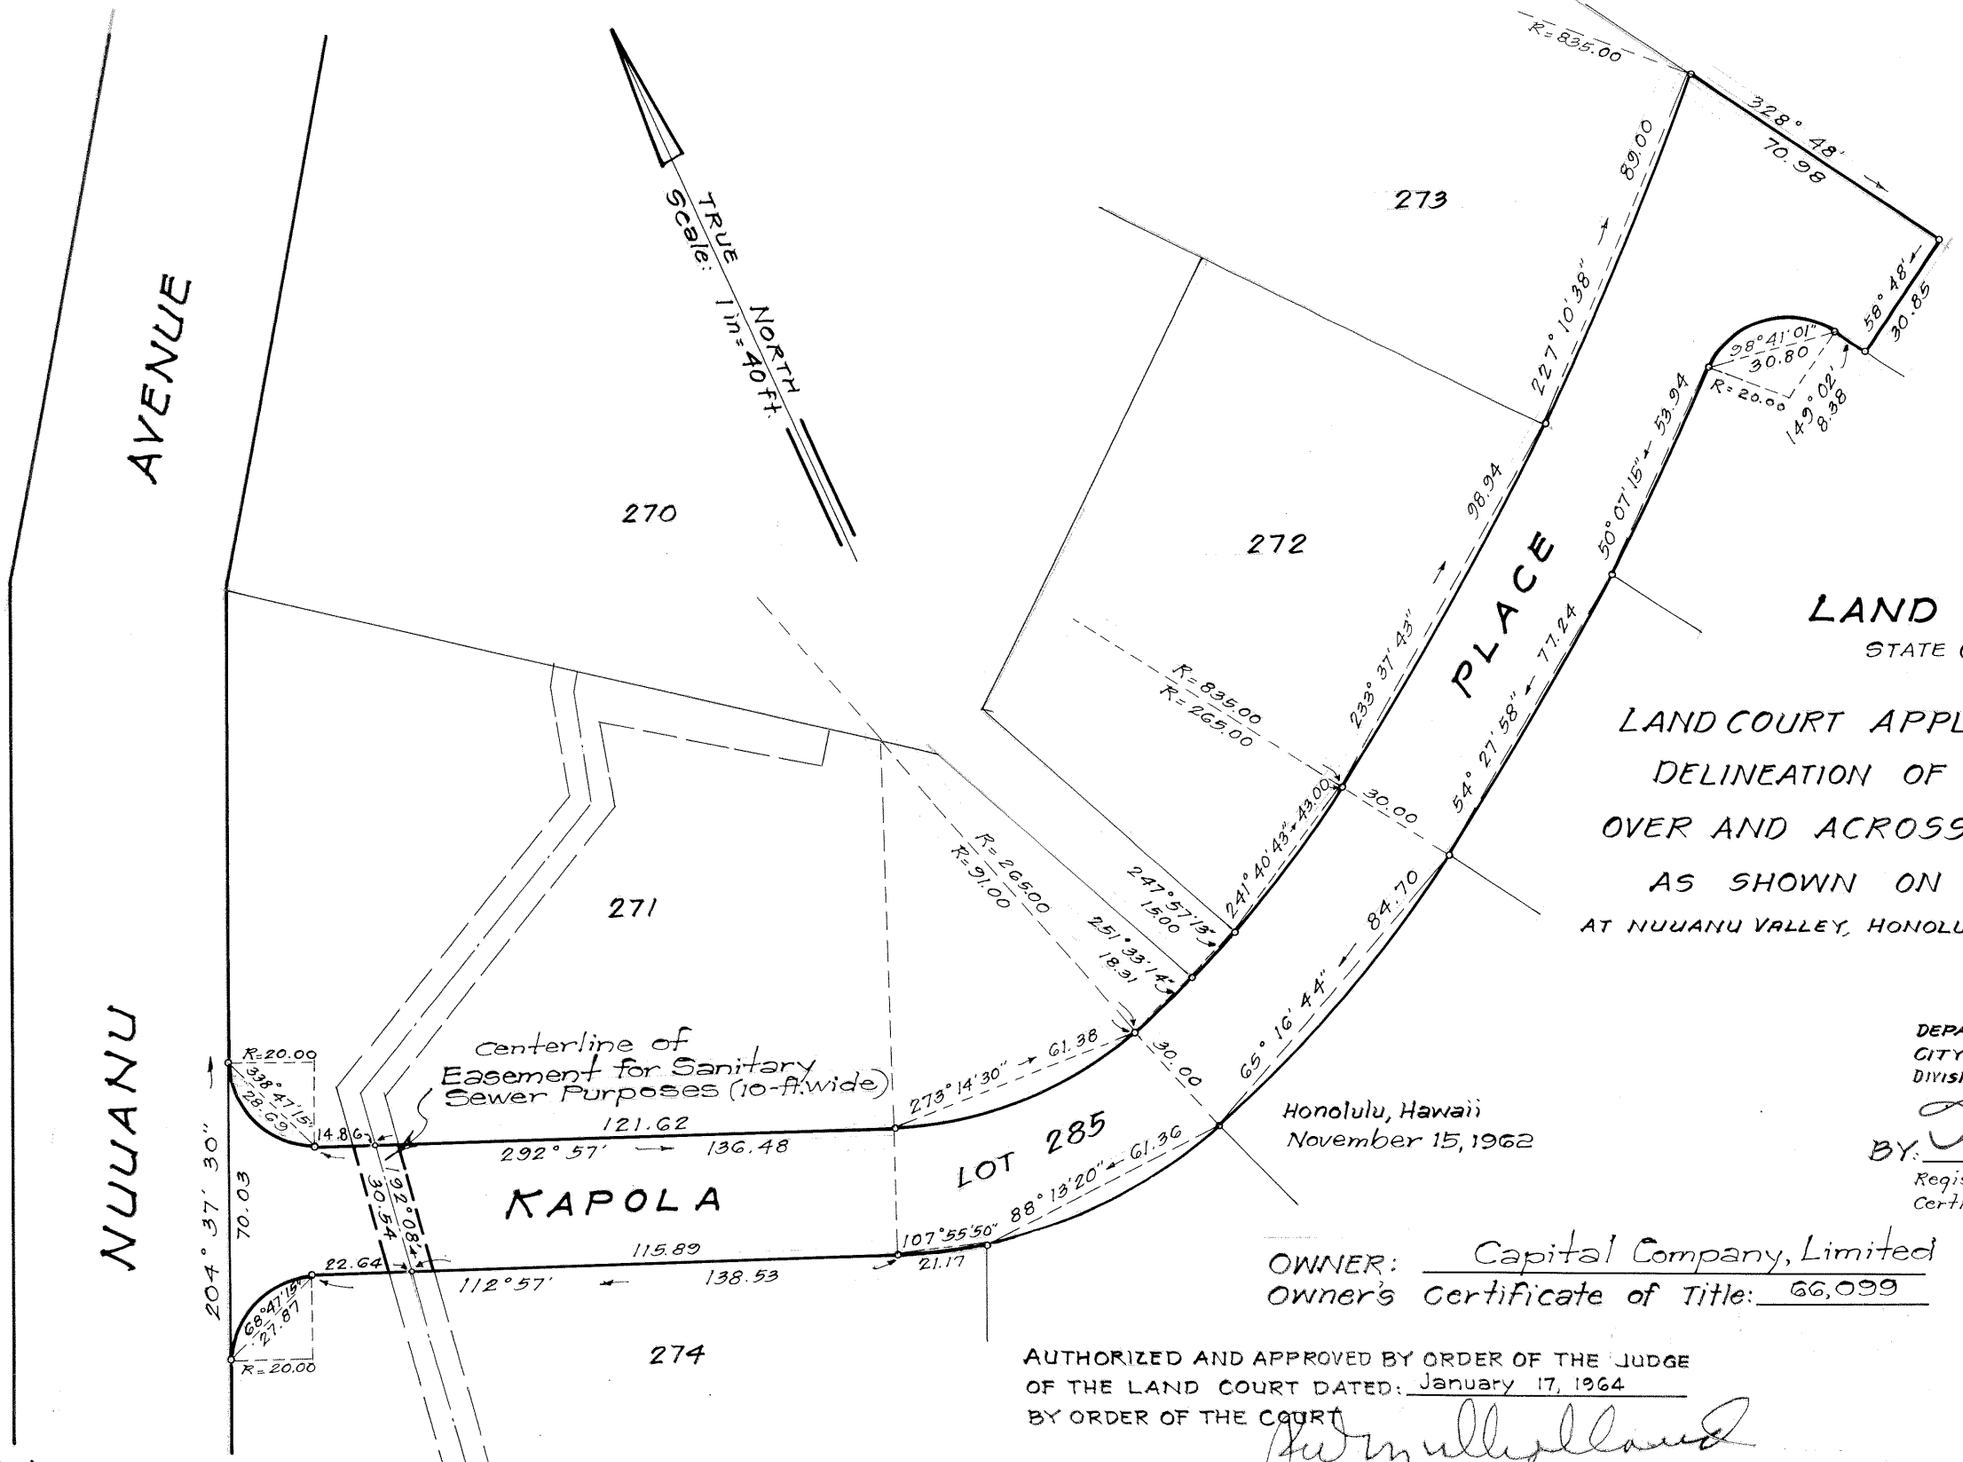

LAND COURT
STATE OF HAWAII

LAND COURT APPLICATION 198
DELINEATION OF EASEMENT
OVER AND ACROSS LOT 285
AS SHOWN ON MAP 108
AT NUUANU VALLEY, HONOLULU, OAHU, HAWAII

DEPARTMENT OF PUBLIC WORKS
CITY AND COUNTY OF HONOLULU
DIVISION OF LAND SURVEY AND ACQUISITION

BY: Takio Morisato
Registered Professional Surveyor
Certificate Number 611-S

Honolulu, Hawaii
November 15, 1962

OWNER: Capital Company, Limited
Owner's Certificate of Title: 66,099

AUTHORIZED AND APPROVED BY ORDER OF THE JUDGE
OF THE LAND COURT DATED: January 17, 1964
BY ORDER OF THE COURT

REGISTRAR OF THE LAND COURT

Filed Jan. 15, 1964 Paul Cozloff

Note:
Area of Easement 305 Sq. Ft.

TAX MAP KEY: 2-2-50-12

Parcel 45

Nuuanu Valley Sewers - Section II - I.D. 116

10" x 15" = 1 Sq. Ft.