MAP 274

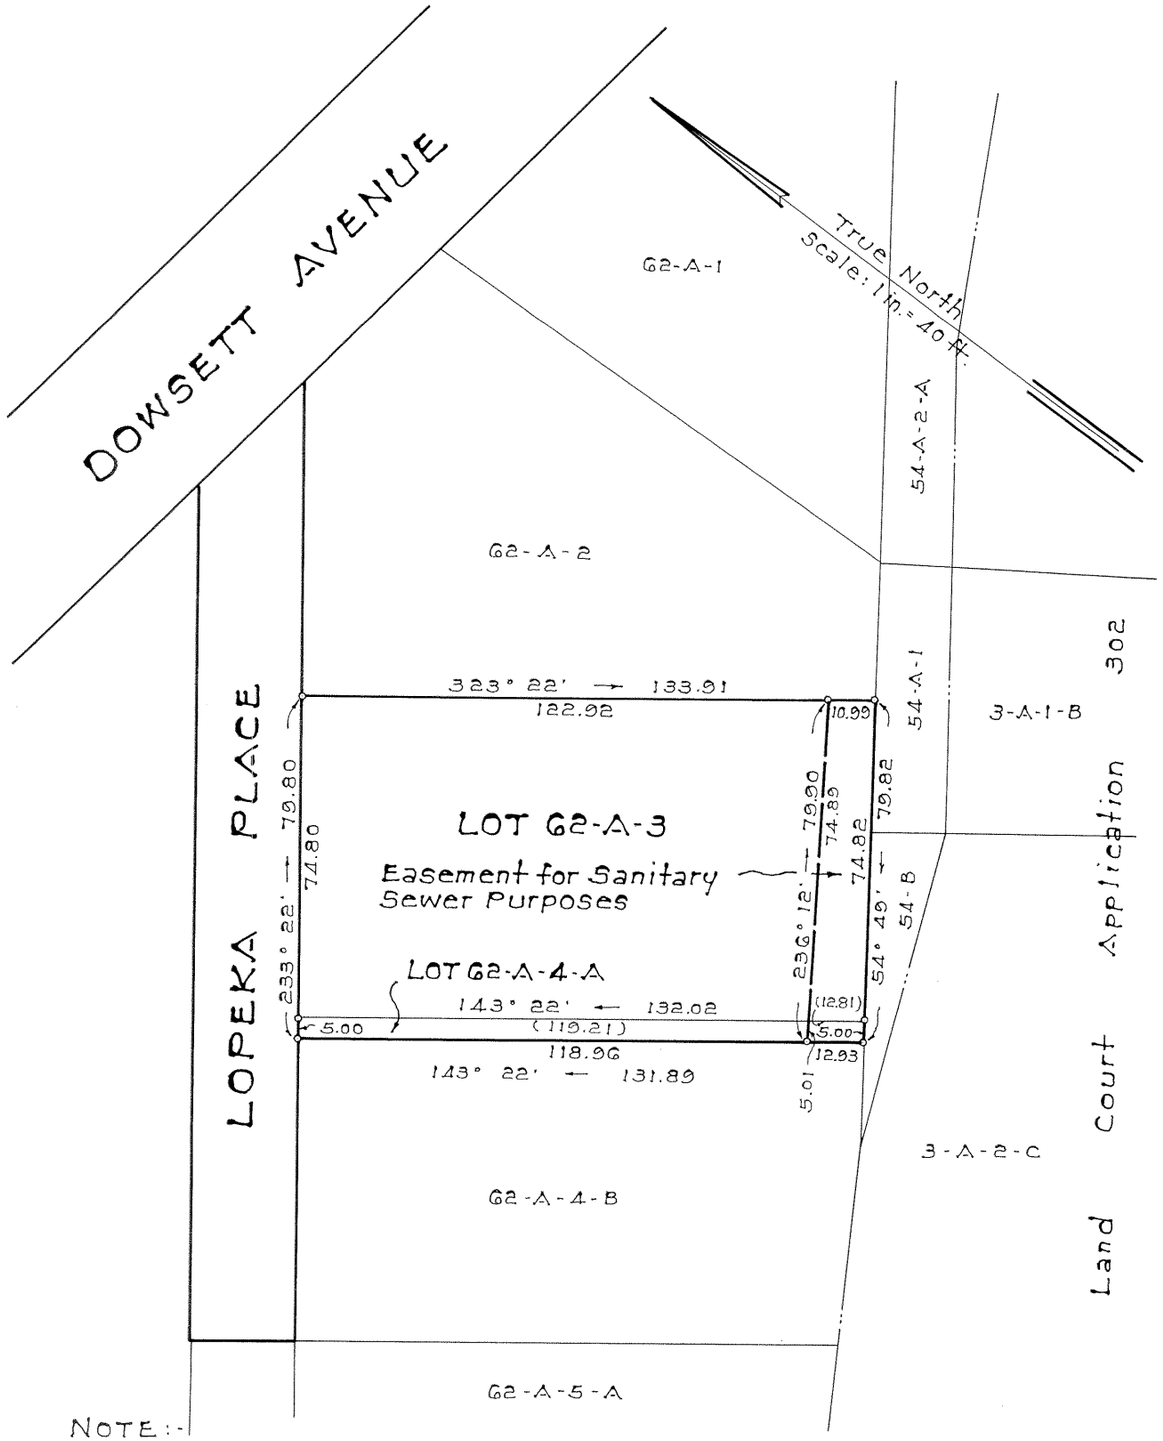

NOTE:-

Area of Easement over Lot 62-A-4-A = 64 Sq. Ft.
Area of Easement over Lot 62-A-3 = 890 Sq. Ft.

LAND COURT

STATE OF HAWAII

LAND COURT APPLICATION 198

DELINEATION OF EASEMENT
FOR SANITARY SEWER PURPOSES
OVER AND ACROSS LOTS 62-A-4-A AND 62-A-3
AS SHOWN ON MAPS 96 AND 29 RESPECTIVELY

AT NUUANU VALLEY, HONOLULU, OAHU, HAWAII

Honolulu, Hawaii
October 31, 1962

TAKEO MORISATO
REGISTERED PROFESSIONAL SURVEYOR
No. 611
HAWAII, U.S.A.

DEPARTMENT OF PUBLIC WORKS
CITY AND COUNTY OF HONOLULU
DIVISION OF LAND SURVEY AND ACQUISITION

By: Takeo Morisato
Registered Professional Surveyor
Certificate Number 611-S

OWNERS: Edward Forbes Cushnie
Leonie Schwallie Cushnie
OWNERS' CERTIFICATE OF TITLE: 30,950

AUTHORIZED AND APPROVED BY ORDER OF THE JUDGE
OF THE LAND COURT DATED: January 31, 1964
BY ORDER OF THE COURT

P. W. Mullen
REGISTRAR OF THE LAND COURT

Filed Jan. 30, 1964 Paul Coghlan

TAX MAP KEY: 2-2-44

Parcels 89-A and 89-B
Nuuanu Valley Sewerage System - Section I, I.D. No. 43

10" × 15" = 1.1 Sq. Ft.