MAP 275

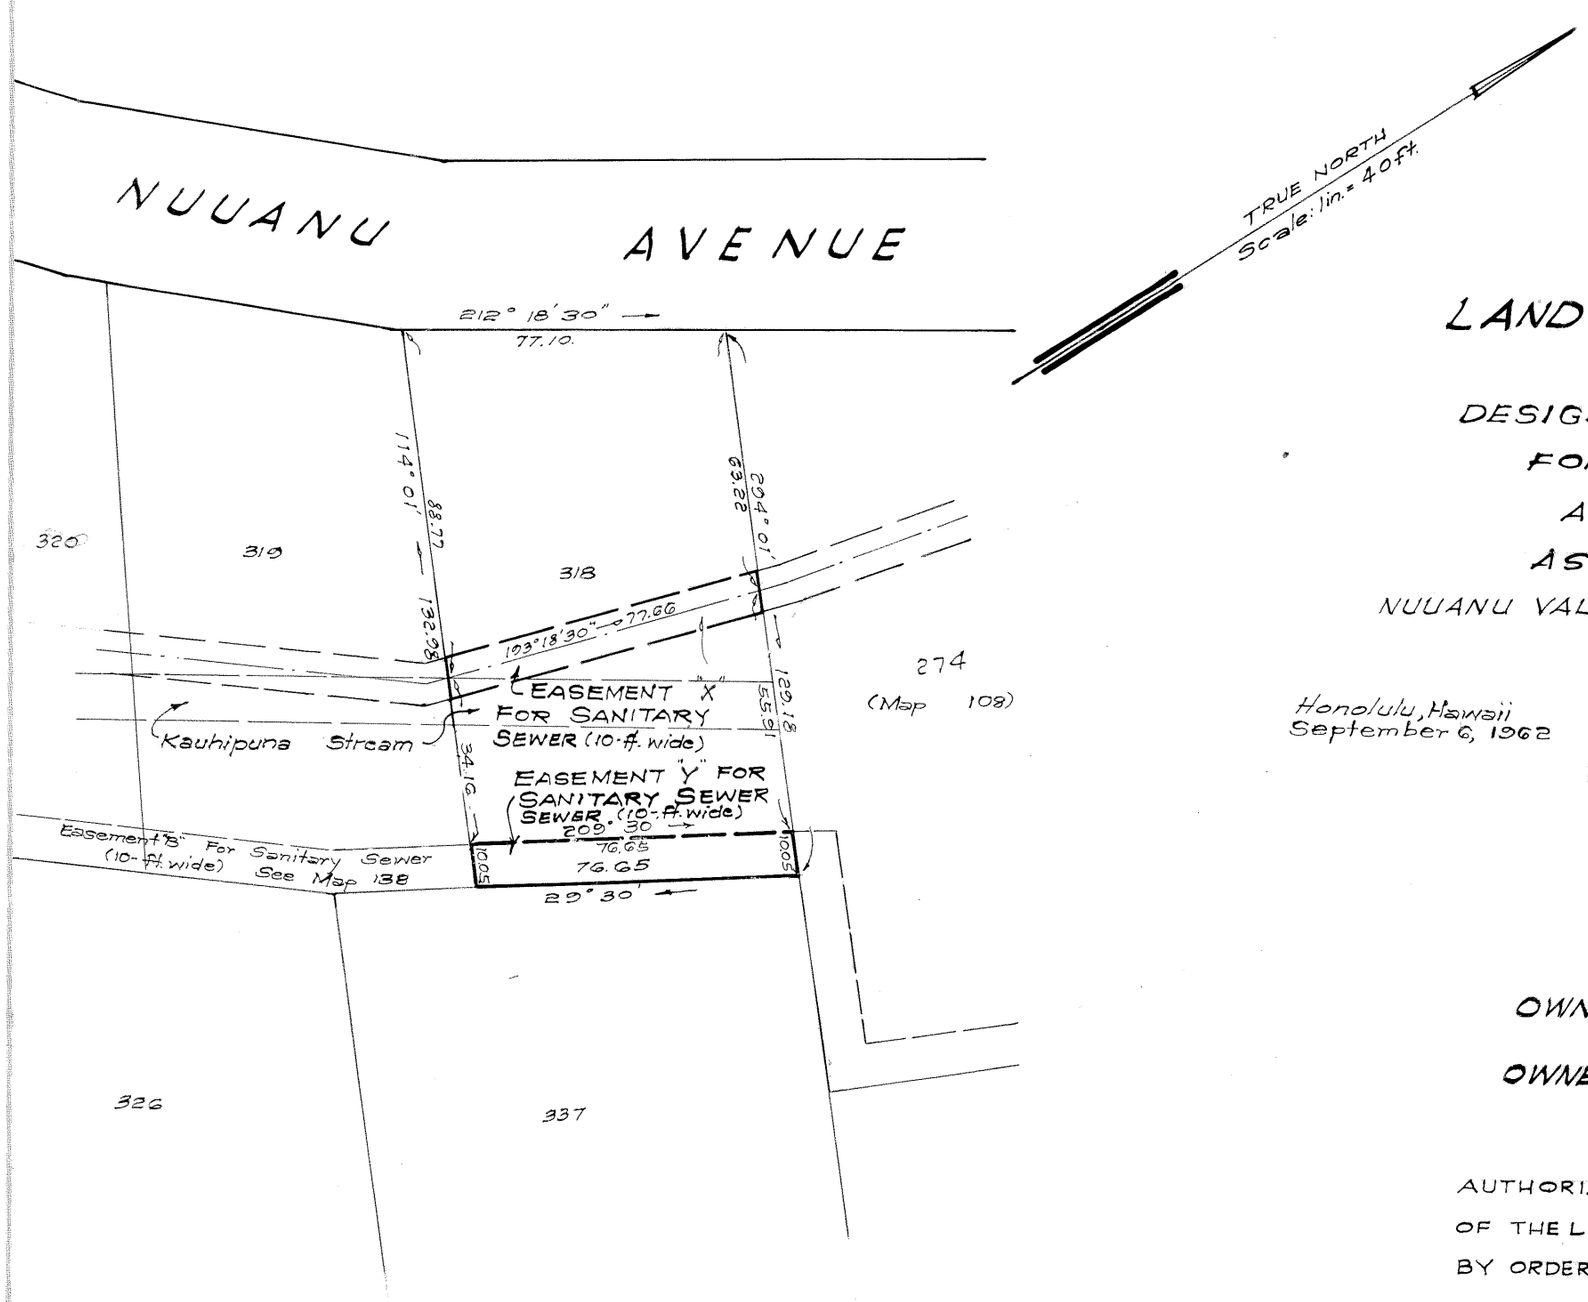

LAND COURT

STATE OF HAWAII

LAND COURT APPLICATION 198

DESIGNATION OF EASEMENTS "X" AND "Y"
FOR SANITARY SEWER
ACROSS LOT 318
AS SHOWN ON MAP 138
NUUANU VALLEY, HONOLULU, OAHU, HAWAII

Honolulu, Hawaii
September 6, 1962

DEPARTMENT OF PUBLIC WORKS
CITY AND COUNTY OF HONOLULU
DIVISION OF LAND SURVEY AND ACQUISITION
Jakio Morisato
Registered Professional Surveyor
Certificate Number 611-S

OWNERS: George Shigeyuki Izuta and
Kay Honbo Izuta
OWNERS' CERTIFICATE OF TITLE: 54,784

AUTHORIZED AND APPROVED BY ORDER OF THE JUDGE
OF THE LAND COURT DATED FEBRUARY 10, 1964
BY ORDER OF THE COURT

Rudolph K. Espinda
REGISTRAR OF THE LAND COURT I

Filed February 11, 1964
Rudolph K. Espinda
Assistant Registrar

NOTE:
AREA OF EASEMENT "X" = 777 Sq. Ft.
AREA OF EASEMENT "Y" = 767 Sq. Ft.

Tax Map Key: 2-2-45

Parcels 43AE, 43B, I.D. No. 116
Nuuanu Valley Sewers Section II
8-15-1-6

10" X 15" = 1.0 Sq. Ft.