MAP 276

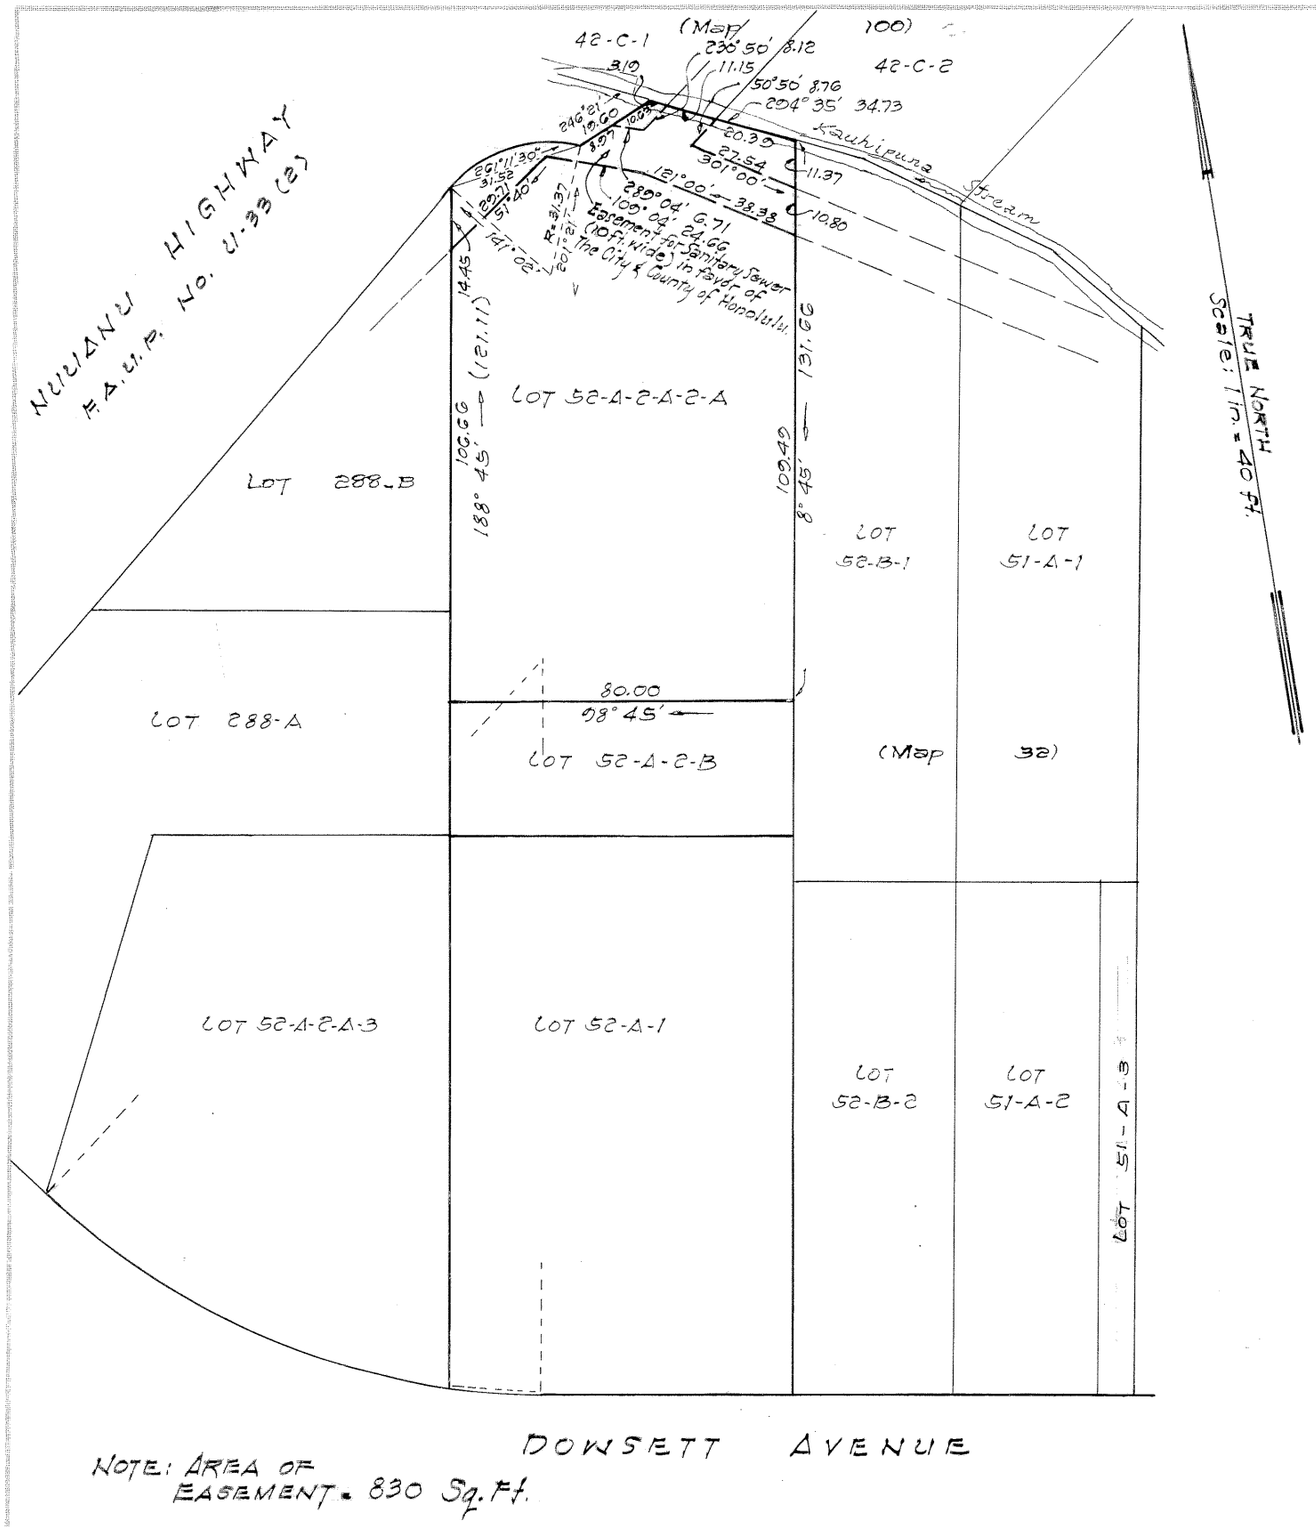

LAND COURT
STATE OF HAWAII
LAND COURT APPLICATION 198

DELINEATION OF EASEMENT
FOR SANITARY SEWER
ACROSS LOT 52-A-2-A-2-A
AS SHOWN ON MAP 155
NUUANU VALLEY, HONOLULU, OAHU, HAWAII

Honolulu, Hawaii
September 6, 1962

TAKEO MORISATO
REGISTERED PROFESSIONAL SURVEYOR
No. 611
HAWAII, U.S.A.

DEPARTMENT OF PUBLIC WORKS
CITY AND COUNTY OF HONOLULU
DIVISION OF LAND SURVEY AND ACQUISITION
Takeo Morisato
Registered Professional Surveyor
Certificate Number 611-S

OWNER: Isabel Mariam Jaggar

OWNER'S CERTIFICATE OF TITLE: 21,849

AUTHORIZED AND APPROVED BY ORDER OF THE
JUDGE OF THE LAND COURT DATED FEBRUARY 10, 1964
BY ORDER OF THE COURT

Rudolph K. Espinda
REGISTRAR OF THE LAND COURT I

Filed February 4, 1964
Rudolph K. Espinda
Assistant Registrar

NOTE: AREA OF EASEMENT = 830 Sq. Ft.

Tax Map Key: 2-2-44

Parcel 6 I.D. No. 110
Nuuanu Valley Sewers Section II
8-15-1-3

10" x 15" = 1.0 Sq. Ft.