MAP 287

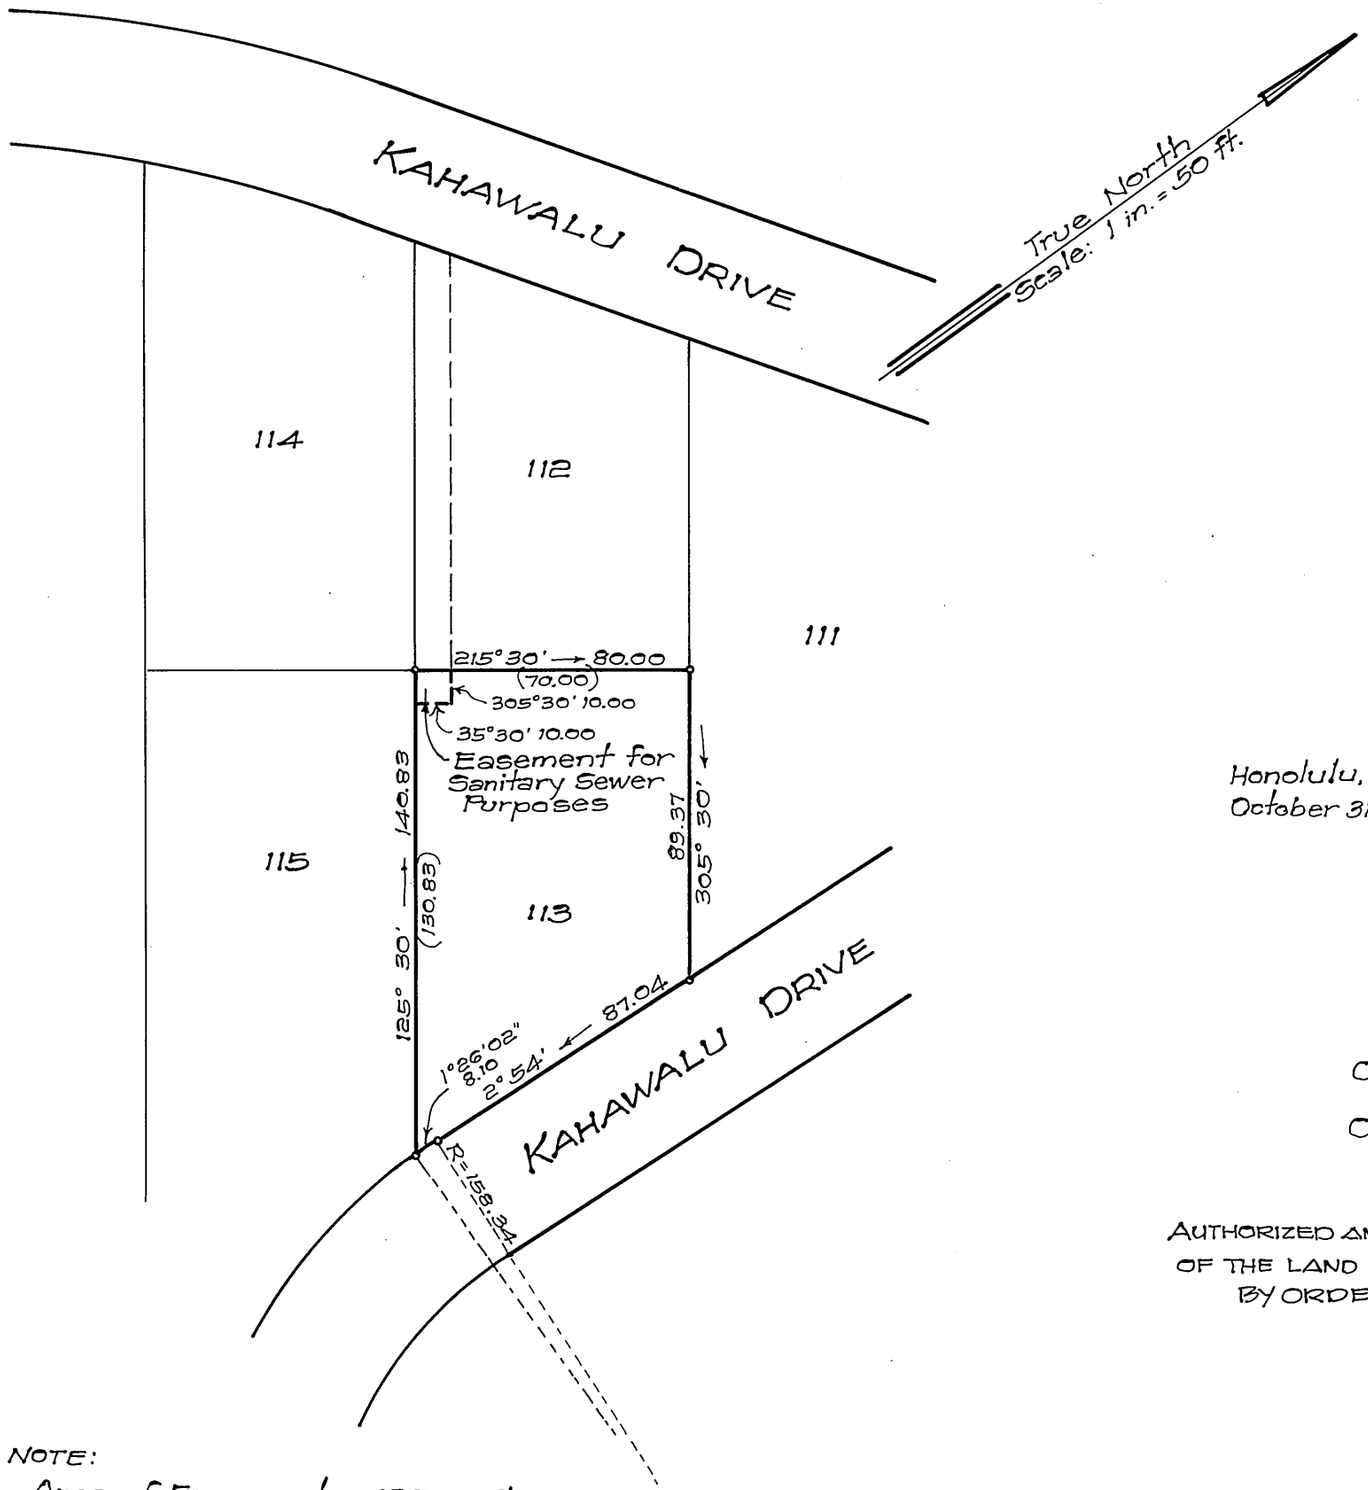

NOTE:
Area of Easement = 100 sq.ft.

LAND COURT
STATE OF HAWAII

LAND COURT APPLICATION 198

DELINEATION OF EASEMENT
FOR SANITARY SEWER PURPOSES
AFFECTING LOT 113
AS SHOWN ON MAP 41
AT NUUANU VALLEY, HONOLULU, OAHU, HAWAII

Honolulu, Hawaii
October 31, 1962

TAKEO MORISATO
REGISTERED PROFESSIONAL SURVEYOR
No. 611
HAWAII, U.S.A.

DEPARTMENT OF PUBLIC WORKS
CITY AND COUNTY OF HONOLULU
DIVISION OF LAND SURVEY AND ACQUISITION

By: Takeo Morisato
Registered Professional Surveyor
Certificate Number 611-S

Owners: Mildred Strong Monsarrat Douglass

Owners' Certificate of Title: 54,252

AUTHORIZED AND APPROVED BY ORDER OF THE JUDGE
OF THE LAND COURT DATED MARCH 31, 1964
BY ORDER OF THE COURT:

Pat Mullholland
REGISTRAR OF THE LAND COURT

Filed March 18, 1964 Paul Cozloff on

10" x 15" = 1 sq.ft.

TAX MAP KEY: 2-2-51

Parcel 82
Nuuanu Valley Sewers, Section II - I.D. No. 116