MAP 309

LAND COURT
STATE OF HAWAII

LAND COURT APPLICATION 198
CONSOLIDATION OF LOT 120 AS SHOWN ON MAP 41 AND LOT 122-A AS SHOWN ON MAP 90 AND RESUBDIVISION OF SAID CONSOLIDATION INTO LOTS 433 AND 434
DELINEATION OF EASEMENT FOR SANITARY SEWER AFFECTING LOT 434
NUUANU VALLEY, HONOLULU, OAHU, HAWAII

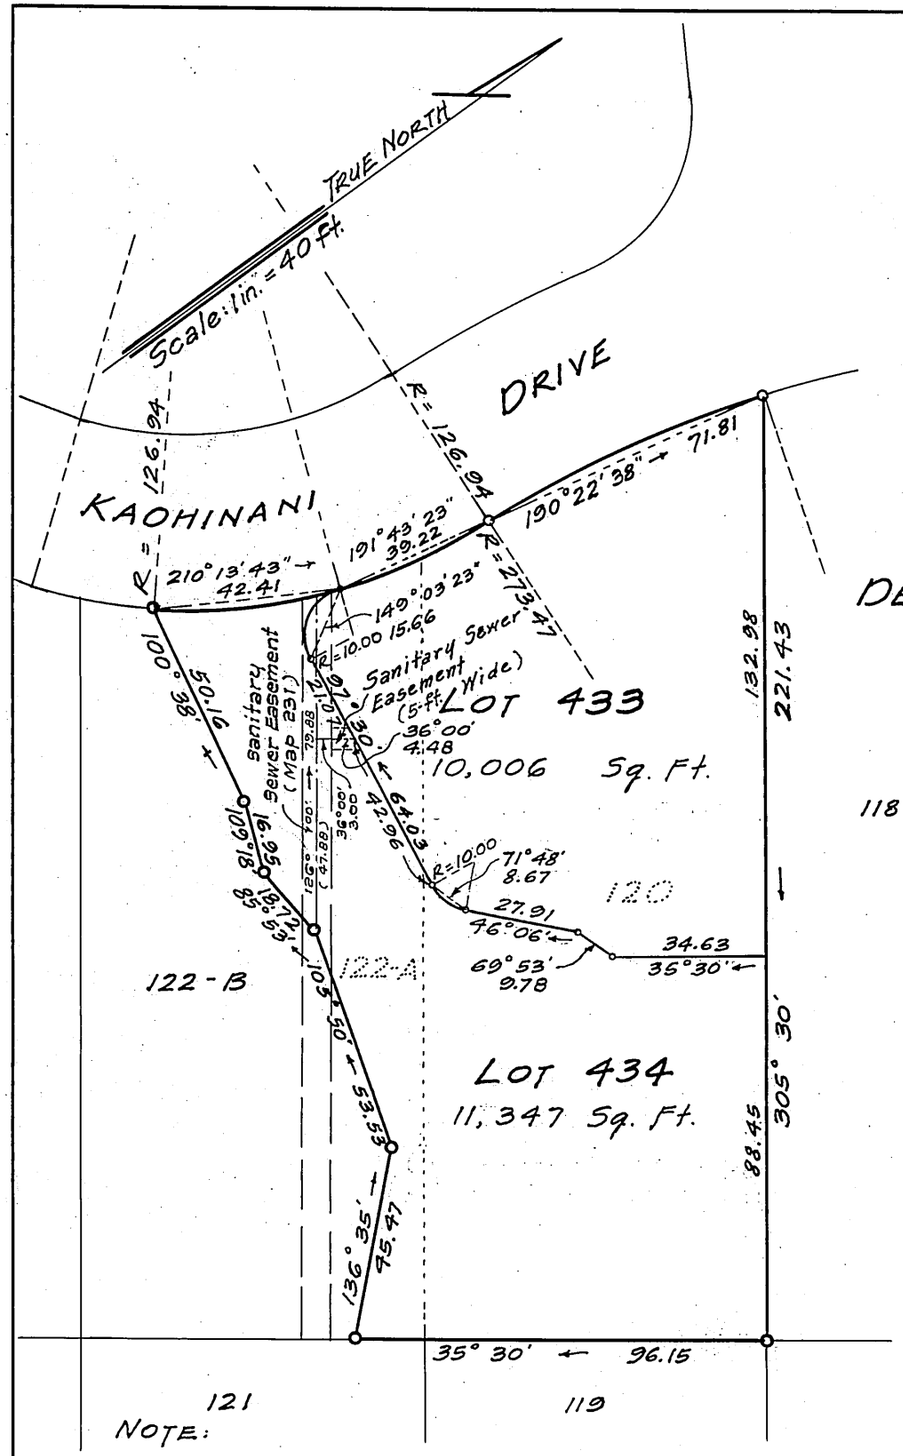

NOTE:
Sanitary Sewer Easement in favor of Lot 433 Area = 22 Sq. Ft.

1339 N. School St.
Honolulu, Hawaii
March 25, 1966

ARTHUR Y. AKINAKA
REGISTERED LAND SURVEYOR
No. 244
HAWAII, U.S.A.

Arthur Y. Akinaka
Registered Land Surveyor
Certificate No. 244 E.S.

OWNERS: THOMAS HIKARU TAKAMUNE AND MASAMI KAWAMURA TAKAMUNE

Owners' Certificate of Title: 109,301

AUTHORIZED AND APPROVED BY ORDER OF THE JUDGE OF THE LAND COURT DATED: MAY 31, 1966
BY ORDER OF THE COURT: Rudolph K. Espinda
REGISTRAR OF THE LAND COURT

Filed May 11, 1966 Paul Coloff a

Tax Map Key: 2-2-51:18

10" X 15" = 1 Sq. Ft.