MAP 324

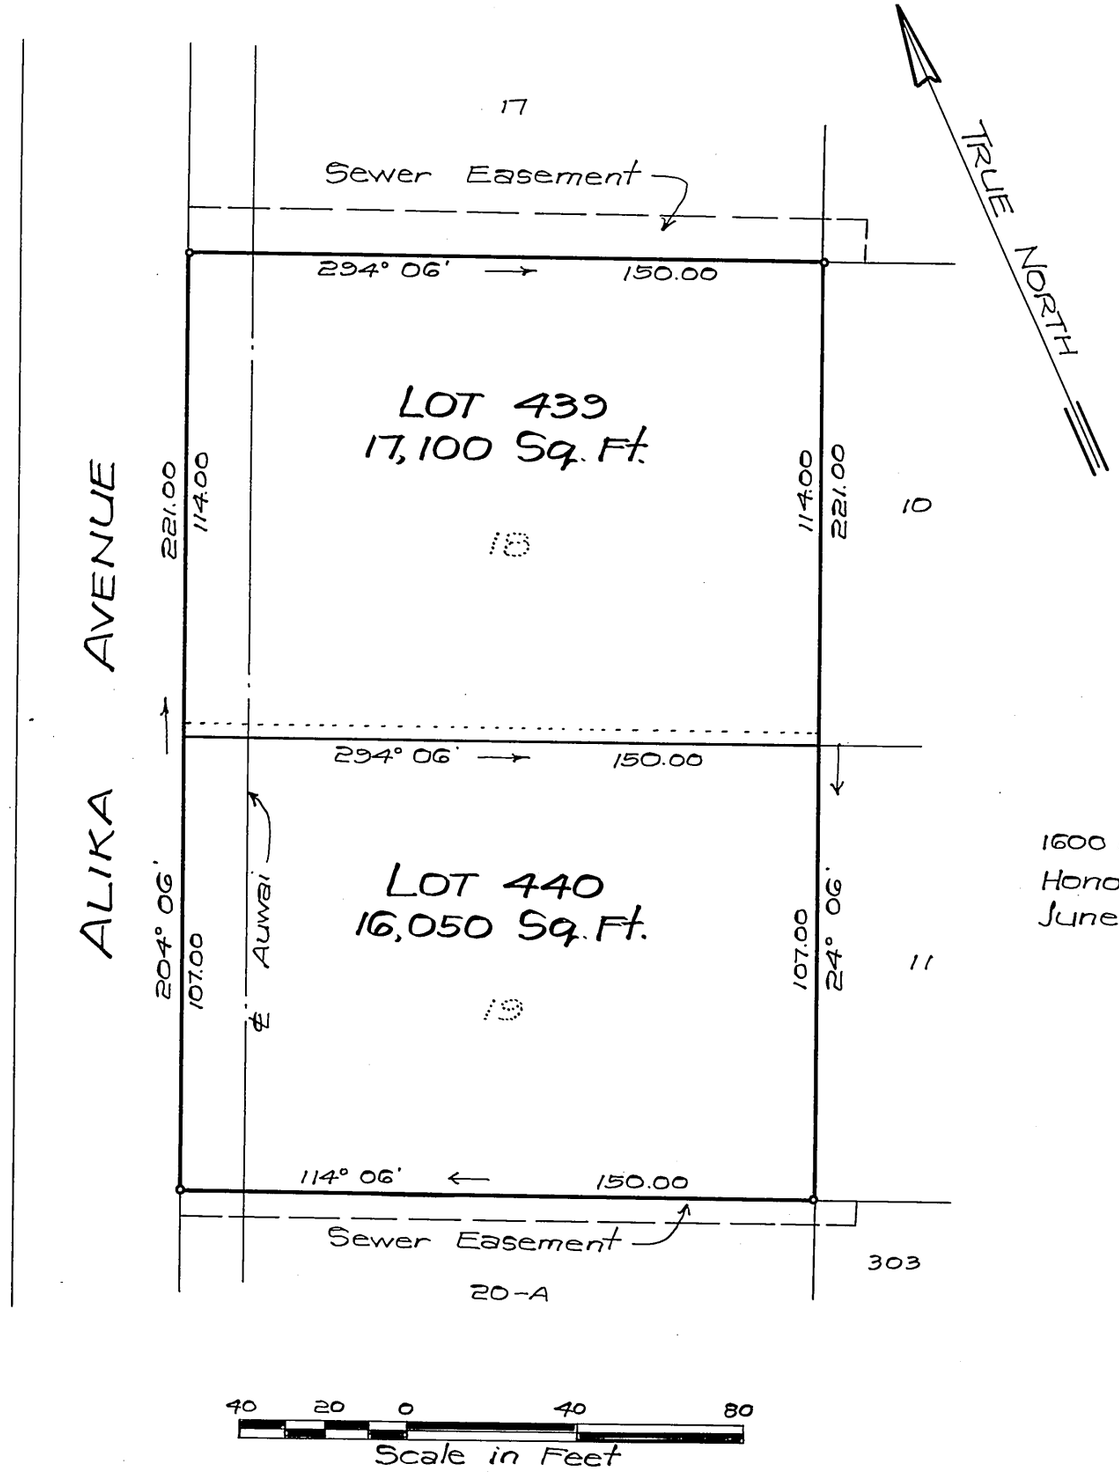

LAND COURT
STATE OF HAWAII

LAND COURT APPLICATION 198
CONSOLIDATION OF LOTS 18 AND 19
AS SHOWN ON MAP 4
AND RESUBDIVISION OF SAID CONSOLIDATION
INTO LOTS 439 AND 440

AT NUUANU VALLEY, HONOLULU, OAHU, HAWAII

ROBERT H. L. AU
REGISTERED PROFESSIONAL LAND SURVEYOR
No. 1562
HAWAII, U.S.A.

1600 Kapiolani Blvd.
Honolulu, Hawaii
June 20, 1969

R.M. TOWILL CORPORATION
By: Robert H. L. Au
Registered Professional Surveyor
Certificate Number 1562

OWNER LOT 19: Leinani Chillingworth Peterson
Owner's Certificate of Title: 72,238
OWNER LOT 18: Alfred Alphonse Yee and Janice Ching Yee
Owners' Certificate of Title: 80,397

AUTHORIZED AND APPROVED BY ORDER OF THE JUDGE OF THE LAND COURT DATED: AUGUST 14, 1969 BY ORDER OF THE COURT.

James A. Smith
Acting REGISTRAR OF THE LAND COURT
Filed July 29, 1969 James A. Smith, Deputy Registrar

Tax Map Key: 2-2-45-16 & 17
1-11,534-0-S

10" X 15" = 1.0 Sq. Ft.

4