MAP 337

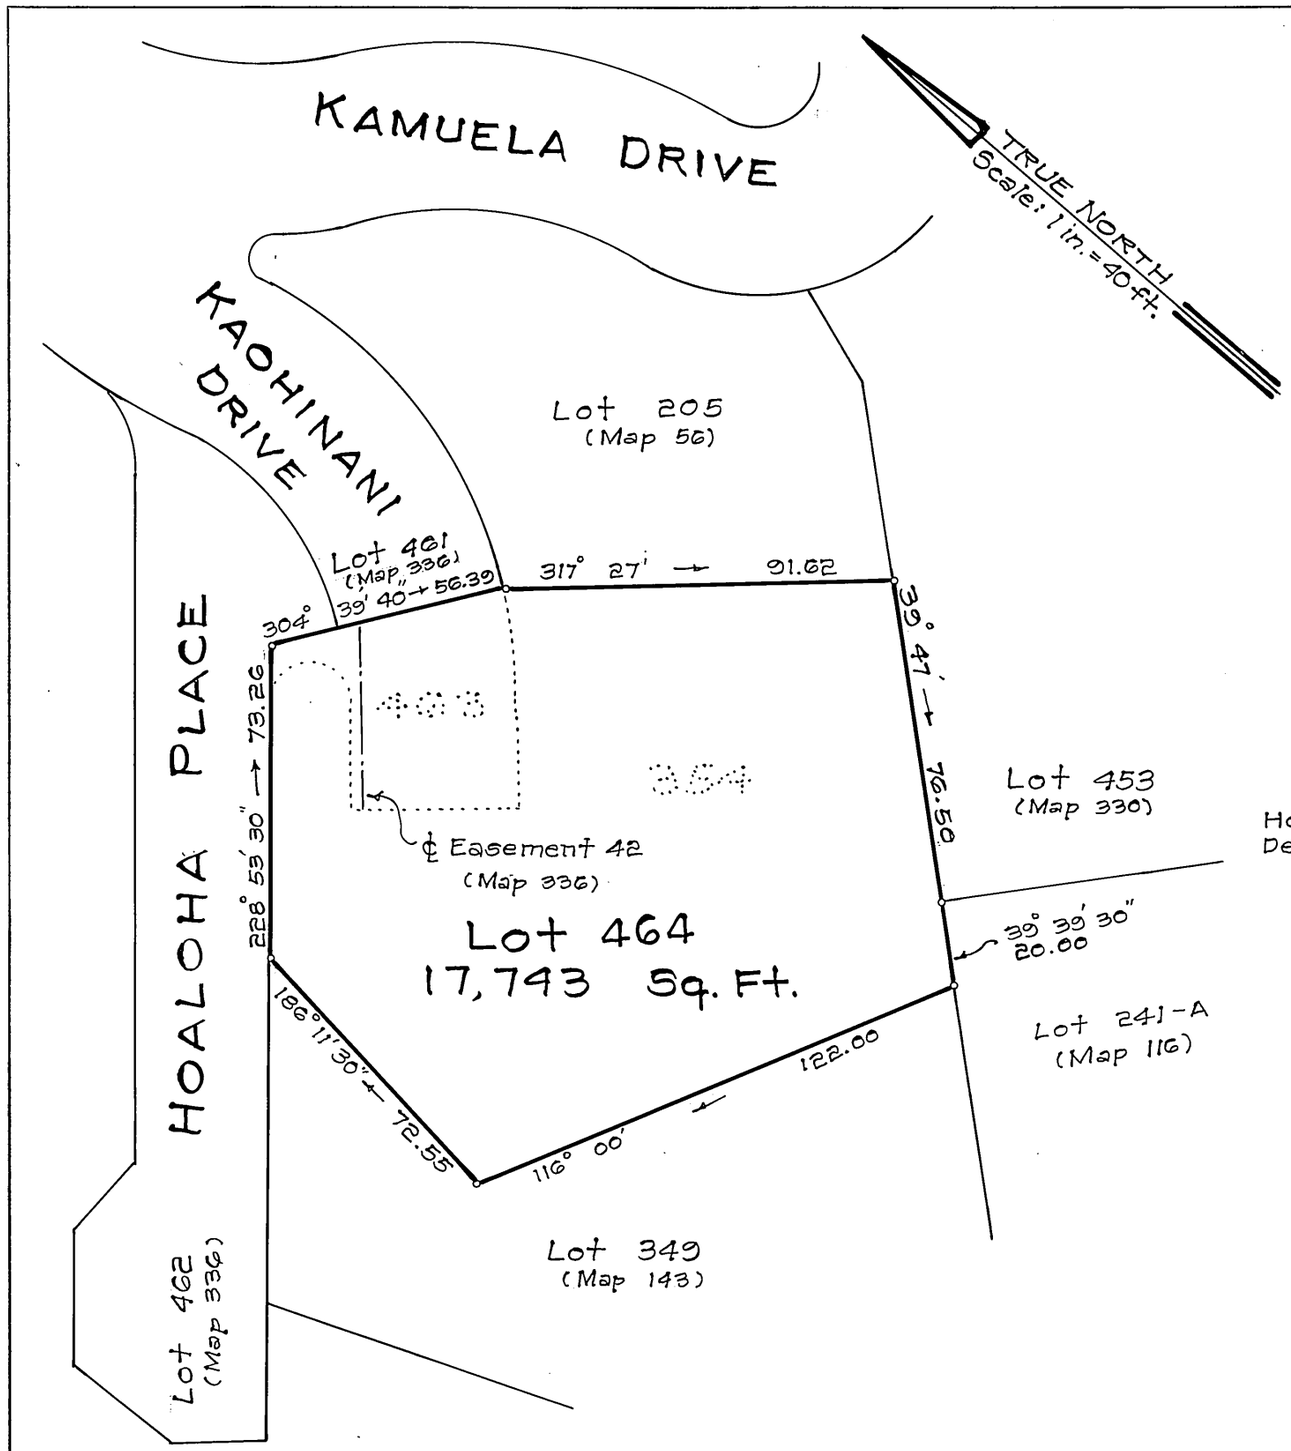

LAND COURT

STATE OF HAWAII

LAND COURT APPLICATION 198

"DOWSETT HIGHLANDS"

CONSOLIDATION OF LOT 354 AS SHOWN ON MAP 148

AND LOT 463 AS SHOWN ON MAP 336

INTO LOT 464

AT NUUANU VALLEY, HONOLULU, OAHU, HAWAII

Honolulu, Hawaii
December 1, 1989

CLIFTON T. ONAGA
REGISTERED PROFESSIONAL LAND SURVEYOR
No. 4595
HAWAII, U.S.A.

DEPARTMENT OF PUBLIC WORKS
CITY AND COUNTY OF HONOLULU
DIVISION OF LAND SURVEY AND ACQUISITION

Clifton T. Onaga
Registered Professional Surveyor
Certificate Number 4595
Land Court Certificate Number 207

OWNER: MARCELLE F. KUME, TRUSTEE

OWNER'S CERTIFICATE OF TITLE: 338,417 (Lot 463)

OWNER: MARCELLE FRANCOISE KUME, TRUSTEE

OWNER'S CERTIFICATE OF TITLE: 320,038 (Lot 354)

AUTHORIZED AND APPROVED BY ORDER OF THE JUDGE OF THE LAND COURT DATED: MARCH 1, 1990

BY ORDER OF THE COURT

Barbara E. Wright
REGISTRAR OF THE LAND COURT

Filed February 12, 1990
Kathleen Weitbarth, Clerk

TAX MAP KEY: 2-2-46:12

Disposal of Portion of Kaohinani Drive and Hoaloha Place. DLU 1989 (390)
(16-11-4-32)

10" x 15" = 1 SQ. FT.