MAP 338

LAND COURT

STATE OF HAWAII

LAND COURT APPLICATION 198

DOWSETT HIGHLANDS

SUBDIVISION OF LOT 411

AS SHOWN ON MAP 174

INTO LOTS 411-A TO 411-D, INCLUSIVE

AND DESIGNATION OF EASEMENTS 43, 44 AND 45

AFFECTING LOT 411-A

AT NUUANU VALLEY, HONOLULU, OAHU, HAWAII

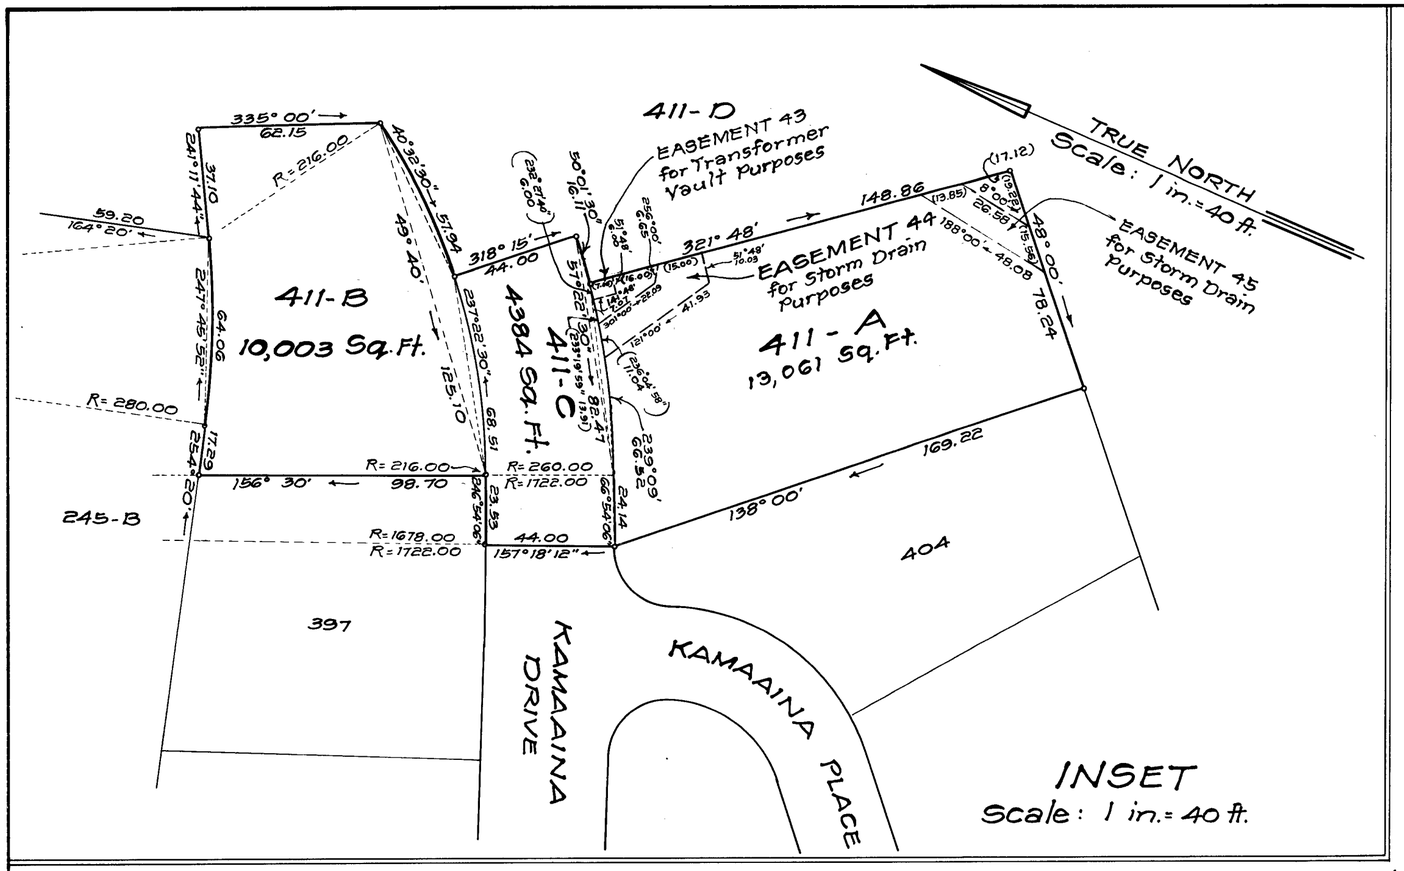

333 Queen Street
Honolulu, Hawaii
January 5, 1988

JAMES R. THOMPSON
REGISTERED PROFESSIONAL LAND SURVEYOR
No. 3627
HAWAII, U.S.A.

WALTER P. THOMPSON, INC.

By: James R. Thompson
Registered Land Surveyor
Registered Certificate 3627
Land Court Certificate No. 178

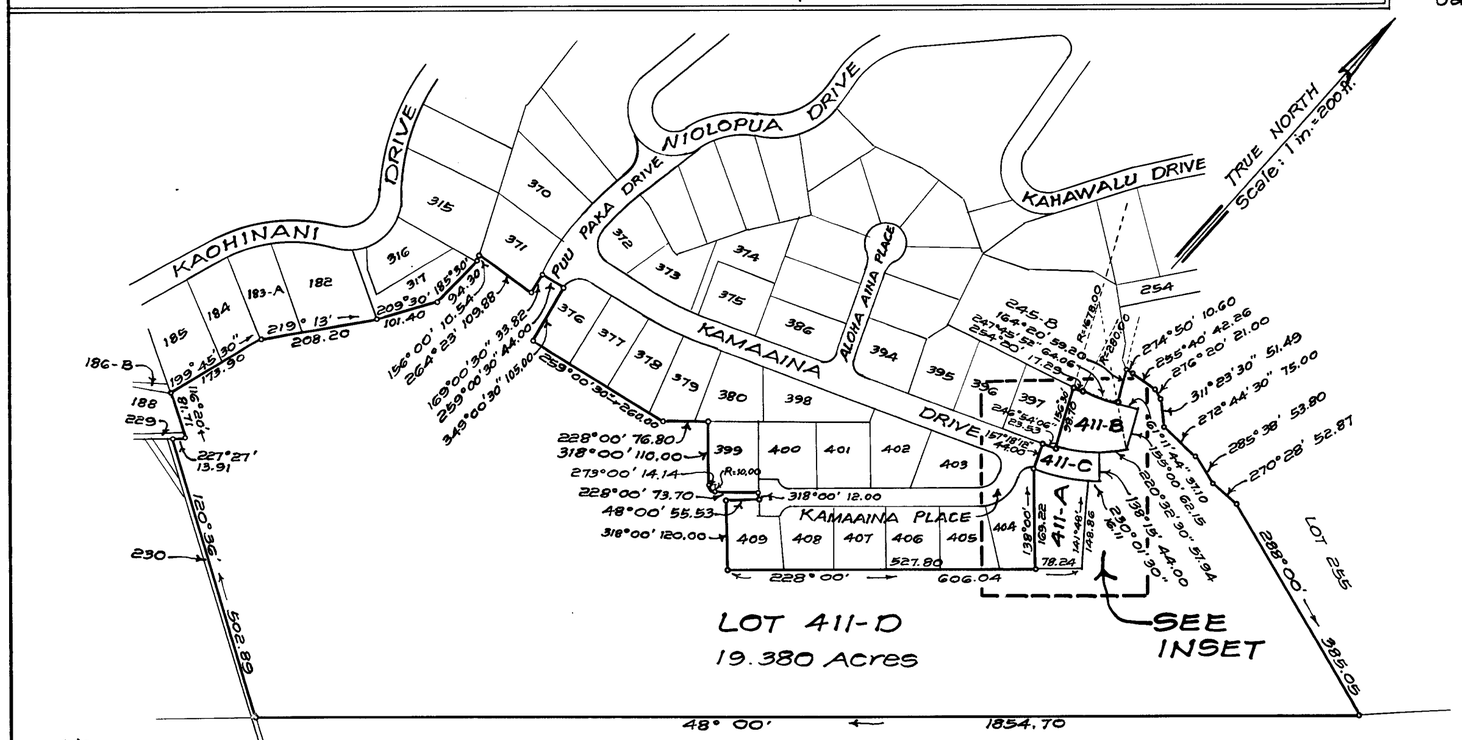

OWNER: Dowsett Highlands Properties

Owner's Certificate of Title: 225,422

AUTHORIZED AND APPROVED BY ORDER OF THE JUDGE OF THE LAND COURT DATED: AUGUST 12, 1991
BY ORDER OF THE COURT

Barbara E. Wright
REGISTRAR OF THE LAND COURT

NOTE: Area of Easement 43 = 42 Sq. Ft.
Area of Easement 44 = 454 Sq. Ft.
Area of Easement 45 = 373 Sq. Ft.

Filed June 24, 1991
Lynette Agüero, Deputy Registrar

Tax Map Key: 2-2-47 por. 5
76-16

15" x 21" = 2.2 Sq. Ft.