MAP 7

SUBDIVISION OF LOT B1 of the SUBDIVISION OF LOT B
of Land Court Petition 130
LUALUALEI - WAIANAE - OAHU
Scale 1 inch = 1000 ft.

LAND COURT TERRITORY OF HAWAII
Sub-division approved
April 1st, 1916 Arch. Mahony Judge

M. D. Monsarrat
Surveyor.
Honolulu, T.H.
Dec. 27th, 1915.

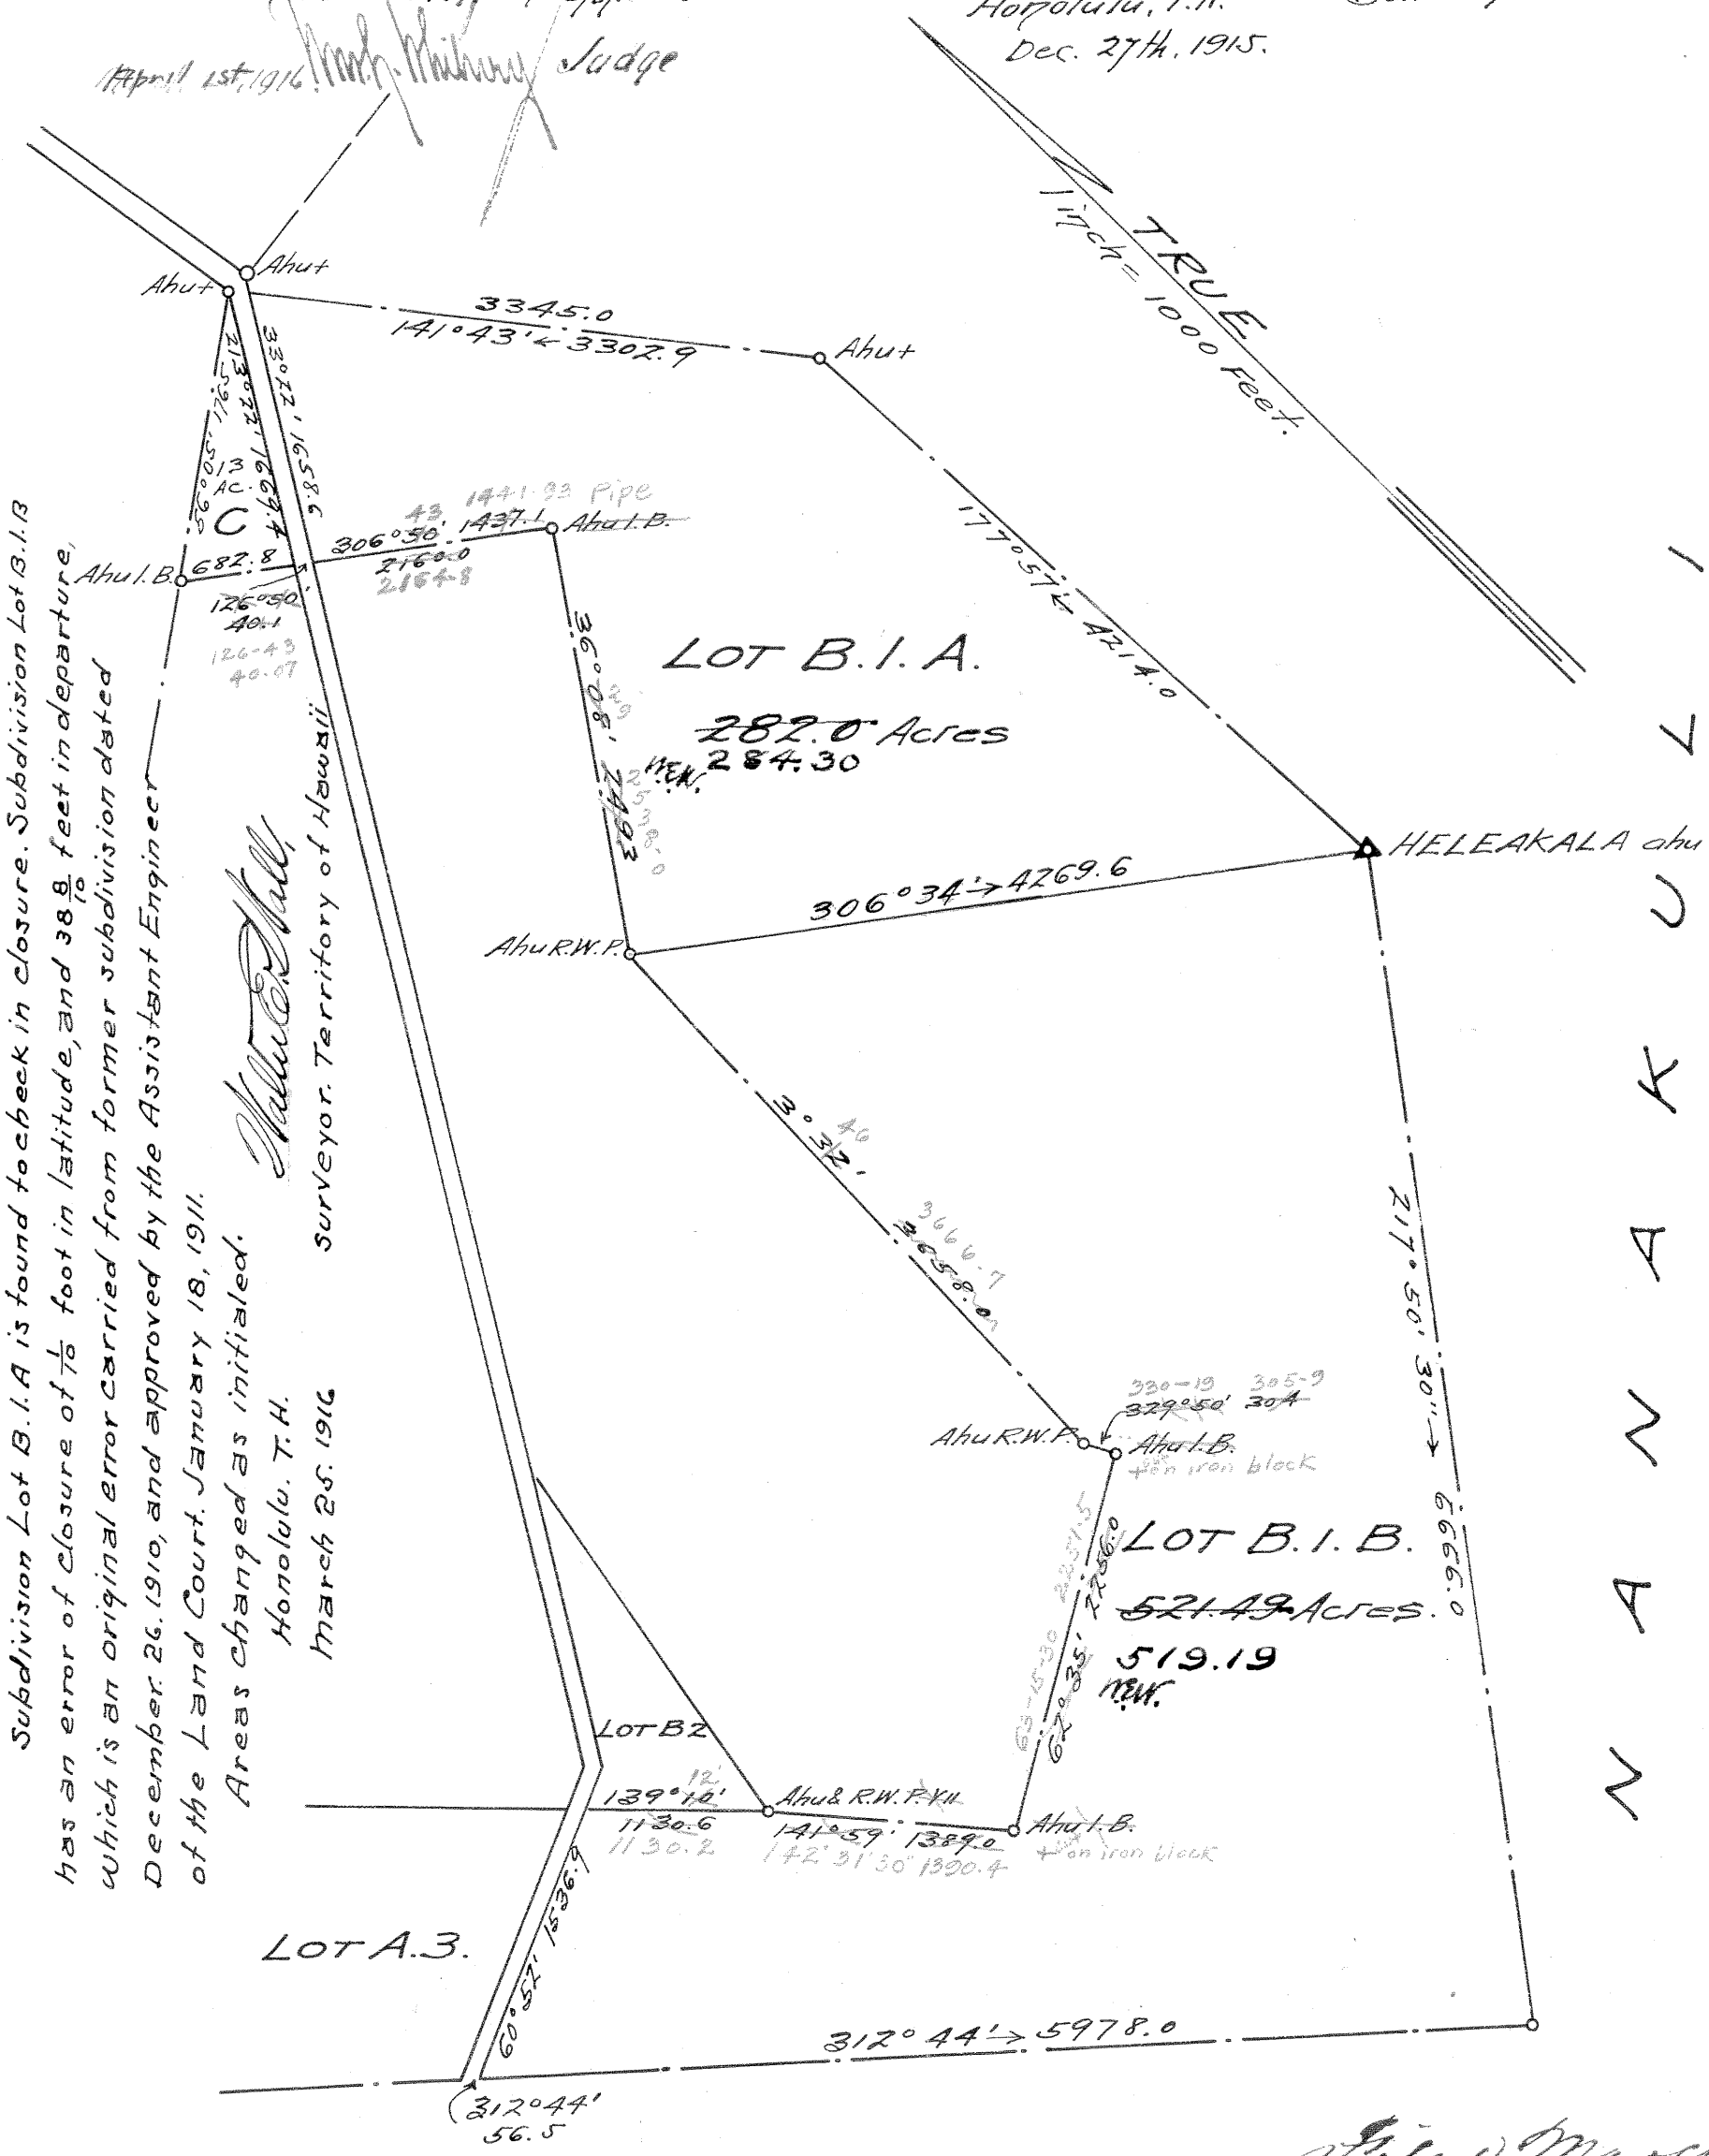

I hereby certify that the description of survey and map hereon, being a subdivision of Lot B.1.A is found to check in closure. Subdivision Lot B.1.B No. 130, has been examined.

Subdivision Lot B.1. of subdivision plan of Land Court Petition has an error of closure of $\frac{1}{10}$ foot in latitude, and $38\frac{8}{10}$ feet in departure, which is an original error carried from former subdivision dated December 26, 1910, and approved by the Assistant Engineer of the Land Court. January 18, 1911.

Areas changed as initialed.

Honolulu, T.H.
March 25, 1916

Walter E. Wall
Surveyor. Territory of Hawaii

Filed March 15/16
A. K. Aona
Registrar

I hereby certify this to be a true and correct copy of description of survey and map filed in the Land Court with subdivision of Lot B.1. of Land Court Petition No. 130

Honolulu, T.H.
March 25. 1916

Walter E. Wall
Surveyor. Territory of Hawaii.

A. K. Aona

1.50