MAP 292

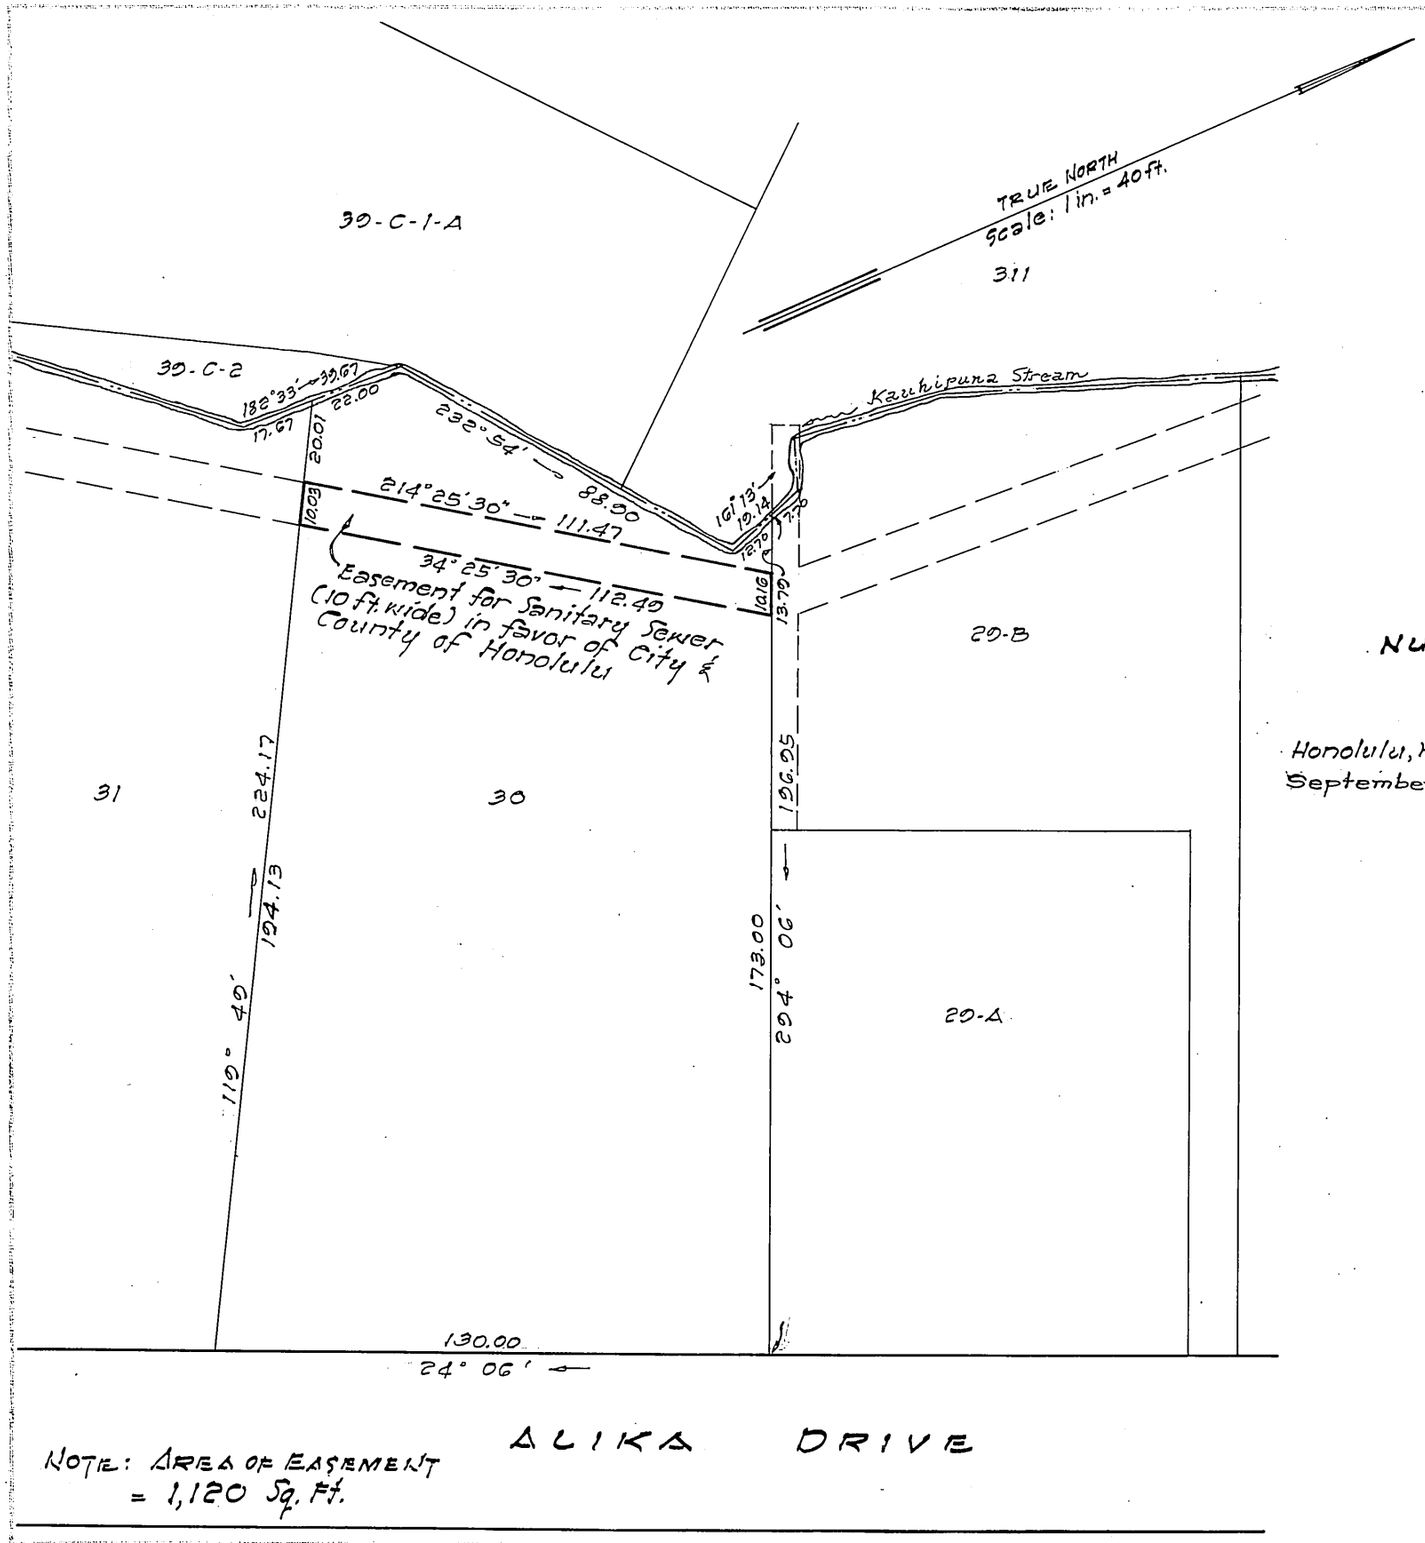

NOTE: AREA OF EASEMENT = 1,120 Sq. Ft.

LAND COURT

STATE OF HAWAII

LAND COURT APPLICATION 198

DELINEATION OF EASEMENT
FOR SANITARY SEWER
ACROSS LOT 30
AS SHOWN ON MAP 4
NUUANU VALLEY, HONOLULU, OAHU, HAWAII

Honolulu, Hawaii
September 6, 1962

TAKEO MORISATO
REGISTERED PROFESSIONAL SURVEYOR
No. 611
HAWAII, U.S.A.

DEPARTMENT OF PUBLIC WORKS
CITY AND COUNTY OF HONOLULU
DIVISION OF LAND SURVEY AND ACQUISITION

Takeo Morisato
Registered Professional Surveyor
Certificate Number 611-S

OWNERS: Albert Hiroshi Ishii and
Faith Sachiko Ishii

OWNERS' CERTIFICATE OF TITLE: 69,669

AUTHORIZED AND APPROVED BY ORDER OF THE JUDGE
OF THE LAND COURT DATED APRIL 20, 1964
BY ORDER OF THE COURT

Paul Mullholland
REGISTRAR OF THE LAND COURT

Filed April 16, 1964 Paul Cozloff

Tax Map Key: 2-2-45

Parcel 28 I.D. No. 116
Nuuanu Valley Sewers Section II
8-15-1-5

10" x 15" = 1.0 Sq. Ft.

3