198 MAP 310

MAP 310

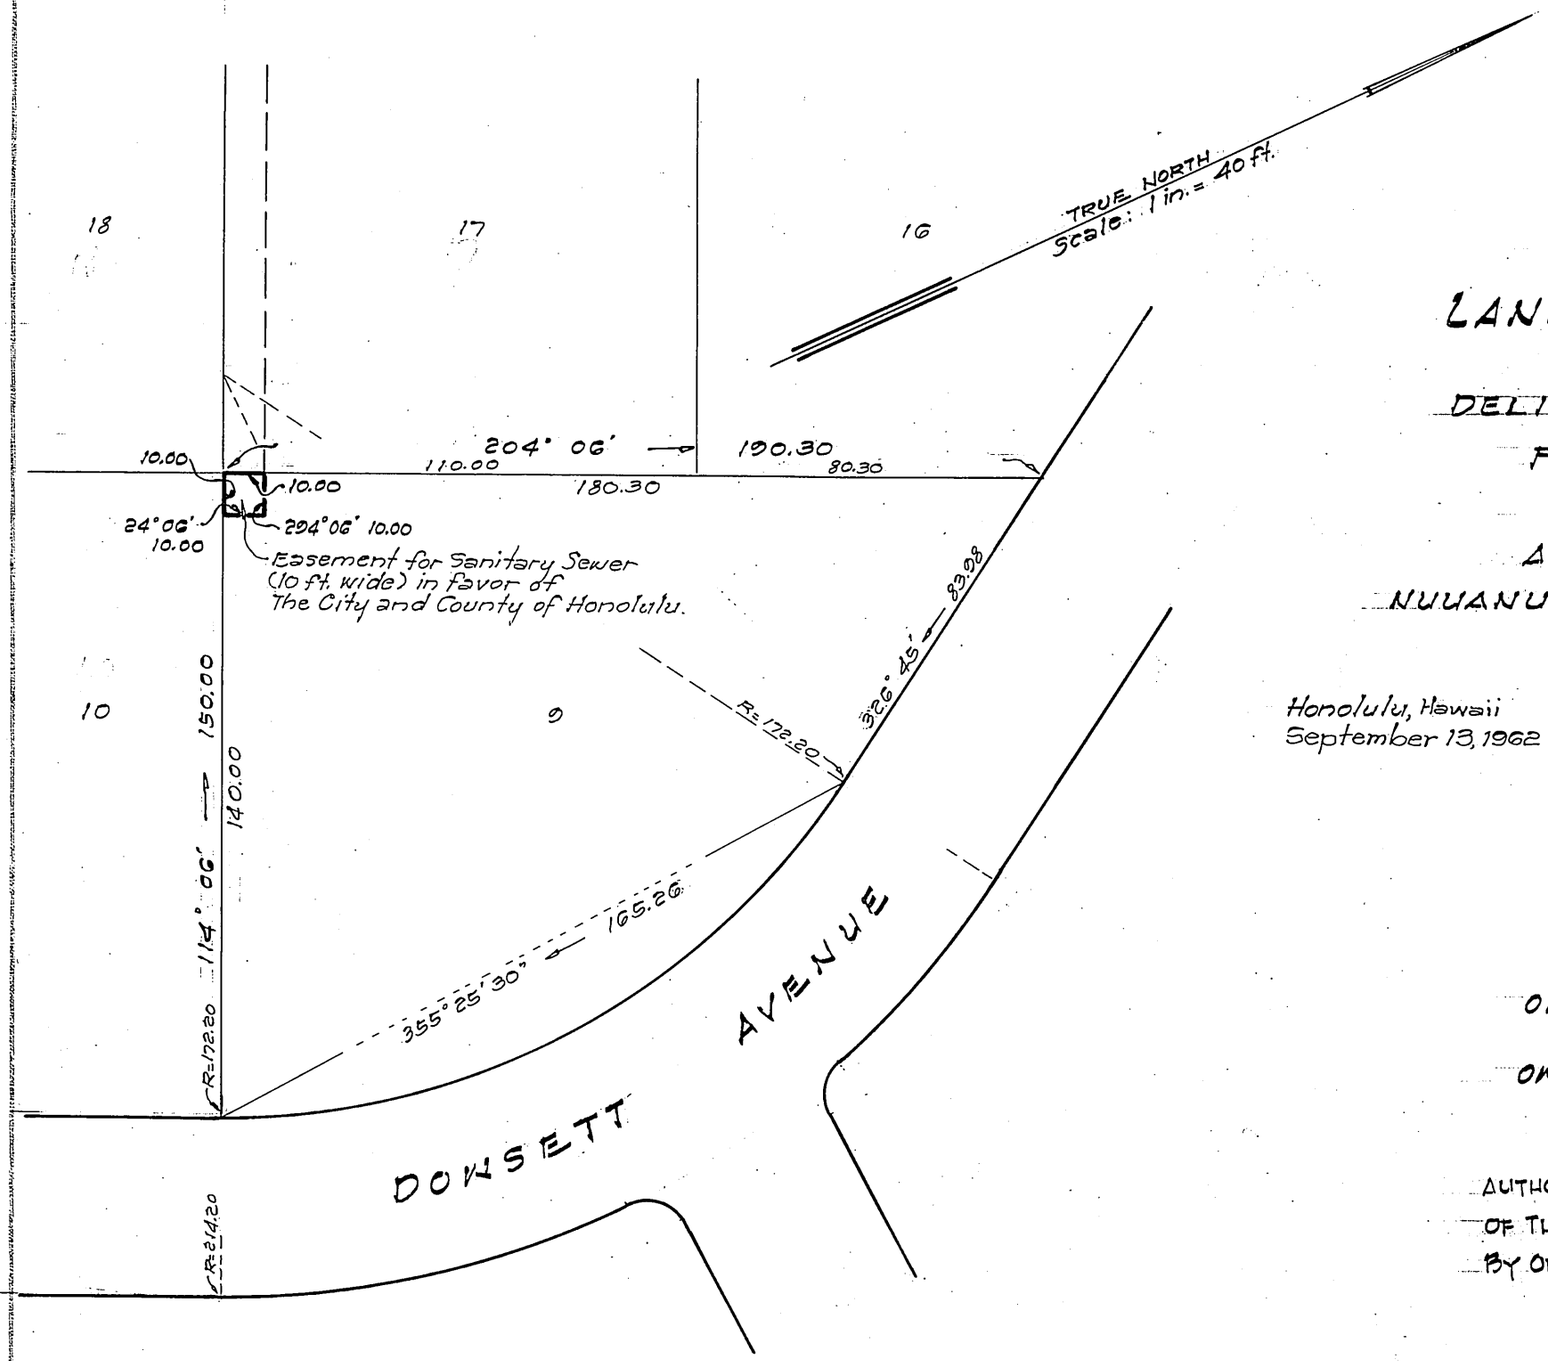

NOTE: AREA OF EASEMENT
= 100 Sq. Ft.

LAND COURT
STATE OF HAWAII
LAND COURT APPLICATION 198

DELINEATION OF EASEMENT
FOR SANITARY SEWER
ACROSS LOT 9
AS SHOWN ON MAP 4
NUUANU VALLEY, HONOLULU, OAHU, HAWAII

Honolulu, Hawaii
September 13, 1962

TAKEO MORISATO
REGISTERED PROFESSIONAL SURVEYOR
No. 611
HAWAII, U.S.A.

DEPARTMENT OF PUBLIC WORKS
CITY AND COUNTY OF HONOLULU
DIVISION OF LAND SURVEY AND ACQUISITION
Takeo Morisato
Registered Professional Surveyor
Certificate Number 611-S

OWNER: Eva Focke Sumner

OWNER'S CERTIFICATE OF TITLE: 10,484

AUTHORIZED AND APPROVED BY ORDER OF THE JUDGE
OF THE LAND COURT DATED AUGUST 25, 1966
BY ORDER OF THE COURT

Rudolph K. Espinda
REGISTRAR OF THE LAND COURT

Filed June 29, 1966 Paul Cozloff

Tax Map Key: 2-2-45

Parcel 26 I.D. No. 116
Nuuanu Valley Sewers Section II
8-15-1-10

10" x 15" = 1.0 Sq. Ft.

198 MAP 310