MAP 311

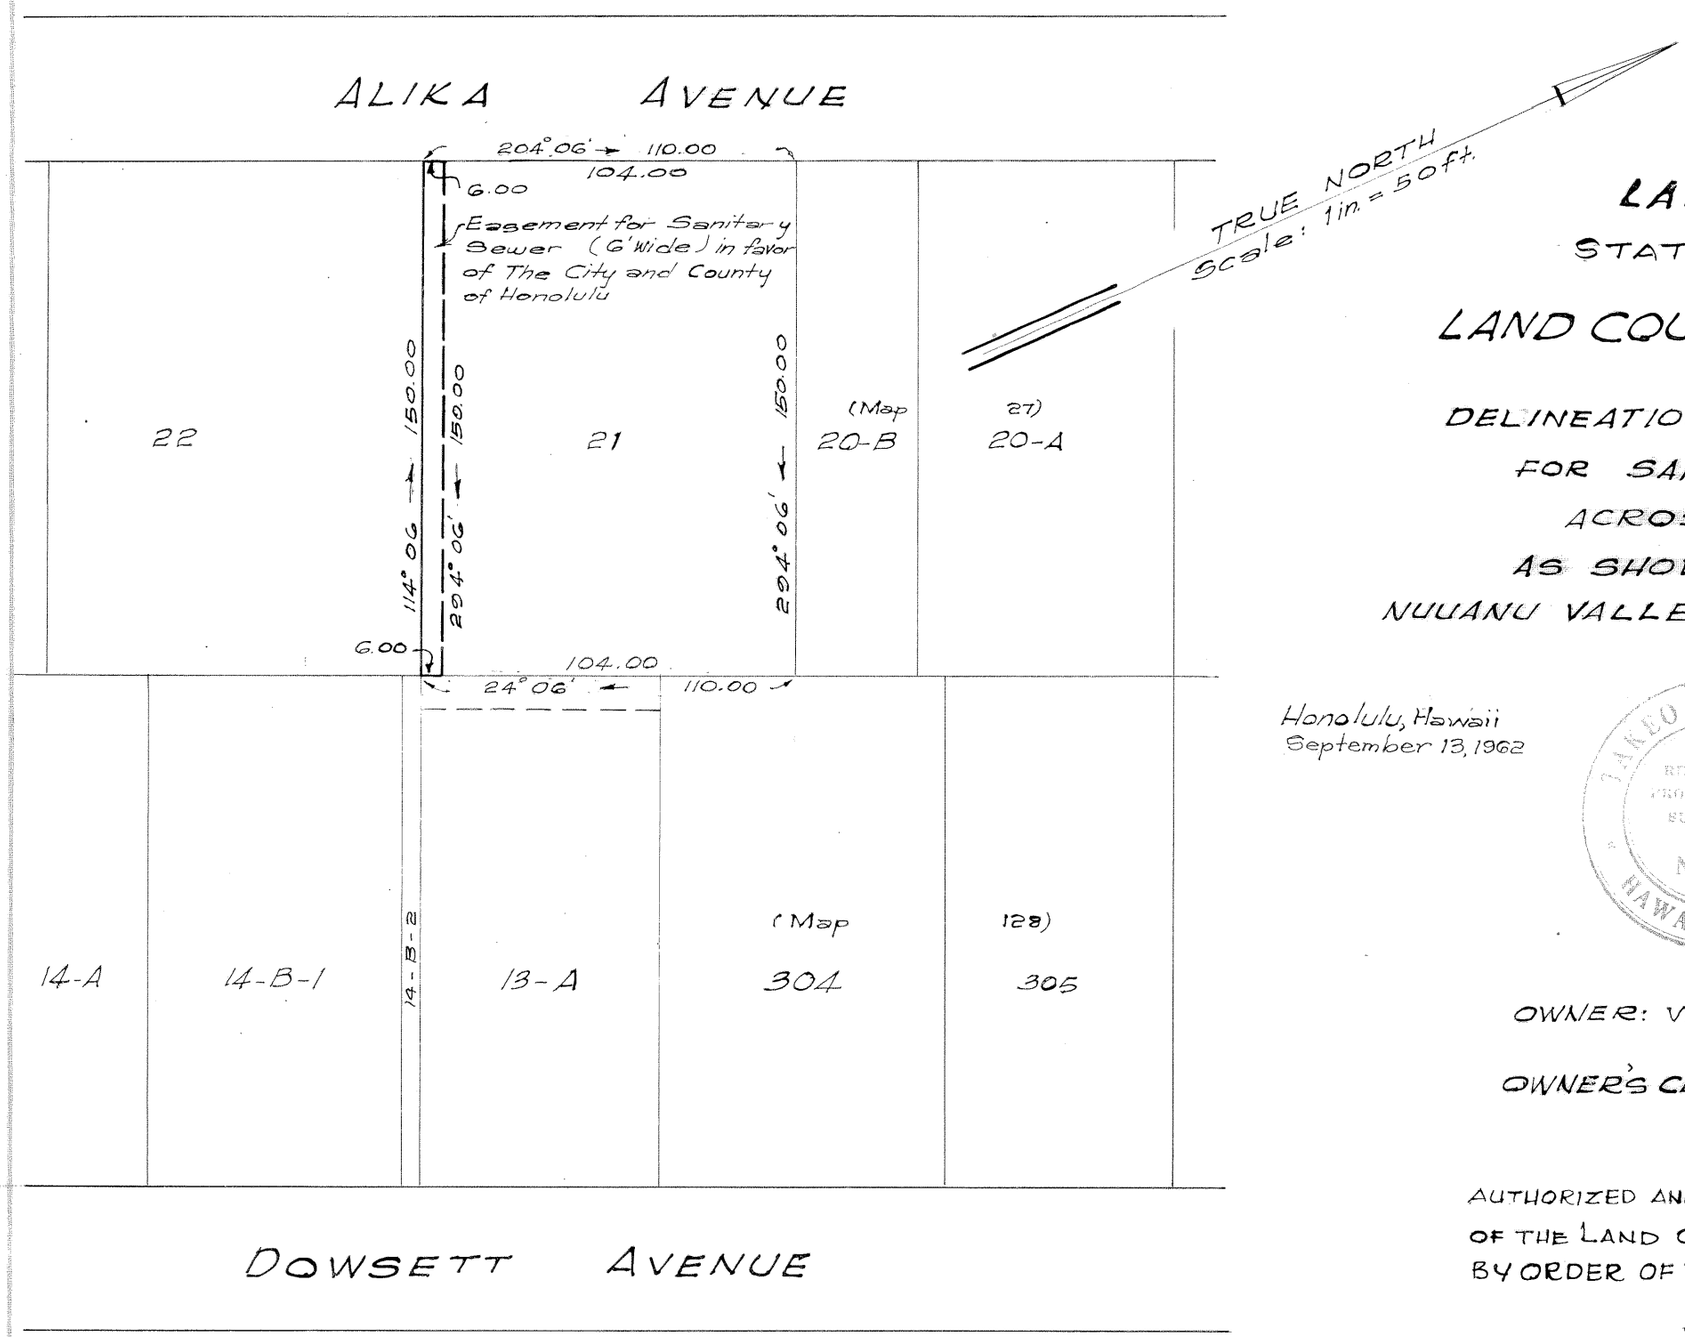

LAND COURT

STATE OF HAWAII

LAND COURT APPLICATION 198

DELINEATION OF EASEMENT
FOR SANITARY SEWER
ACROSS LOT 21
AS SHOWN ON MAP 4
NUUANU VALLEY, HONOLULU, OAHU, HAWAII

Honolulu, Hawaii
September 13, 1962

TAKEO MORISATO
REGISTERED PROFESSIONAL SURVEYOR
No. 611
HAWAII, U.S.A.

DEPARTMENT OF PUBLIC WORKS
CITY AND COUNTY OF HONOLULU
DIVISION OF LAND SURVEY AND ACQUISITION
Takeo Morisato
Registered Professional Surveyor
Certificate Number 611-S

OWNER: Vera Stuart May

OWNER'S CERTIFICATE OF TITLE: 5,897

AUTHORIZED AND APPROVED BY ORDER OF THE JUDGE
OF THE LAND COURT DATED OCTOBER 19, 1966
BY ORDER OF THE COURT

Rudolph K. Espinda
REGISTRAR OF THE LAND COURT

NOTE: AREA OF EASEMENT
= 900 Sq Ft.

Filed Aug. 9, 1966 Paul Cozloff

Tax Map Key: 2-2-45

Parcel 21 I.D. No. 116
Nuuanu Valley Sewers Section II
8-15-1-10

10" x 15" = 1.0 Sq. Ft.