MAP 314

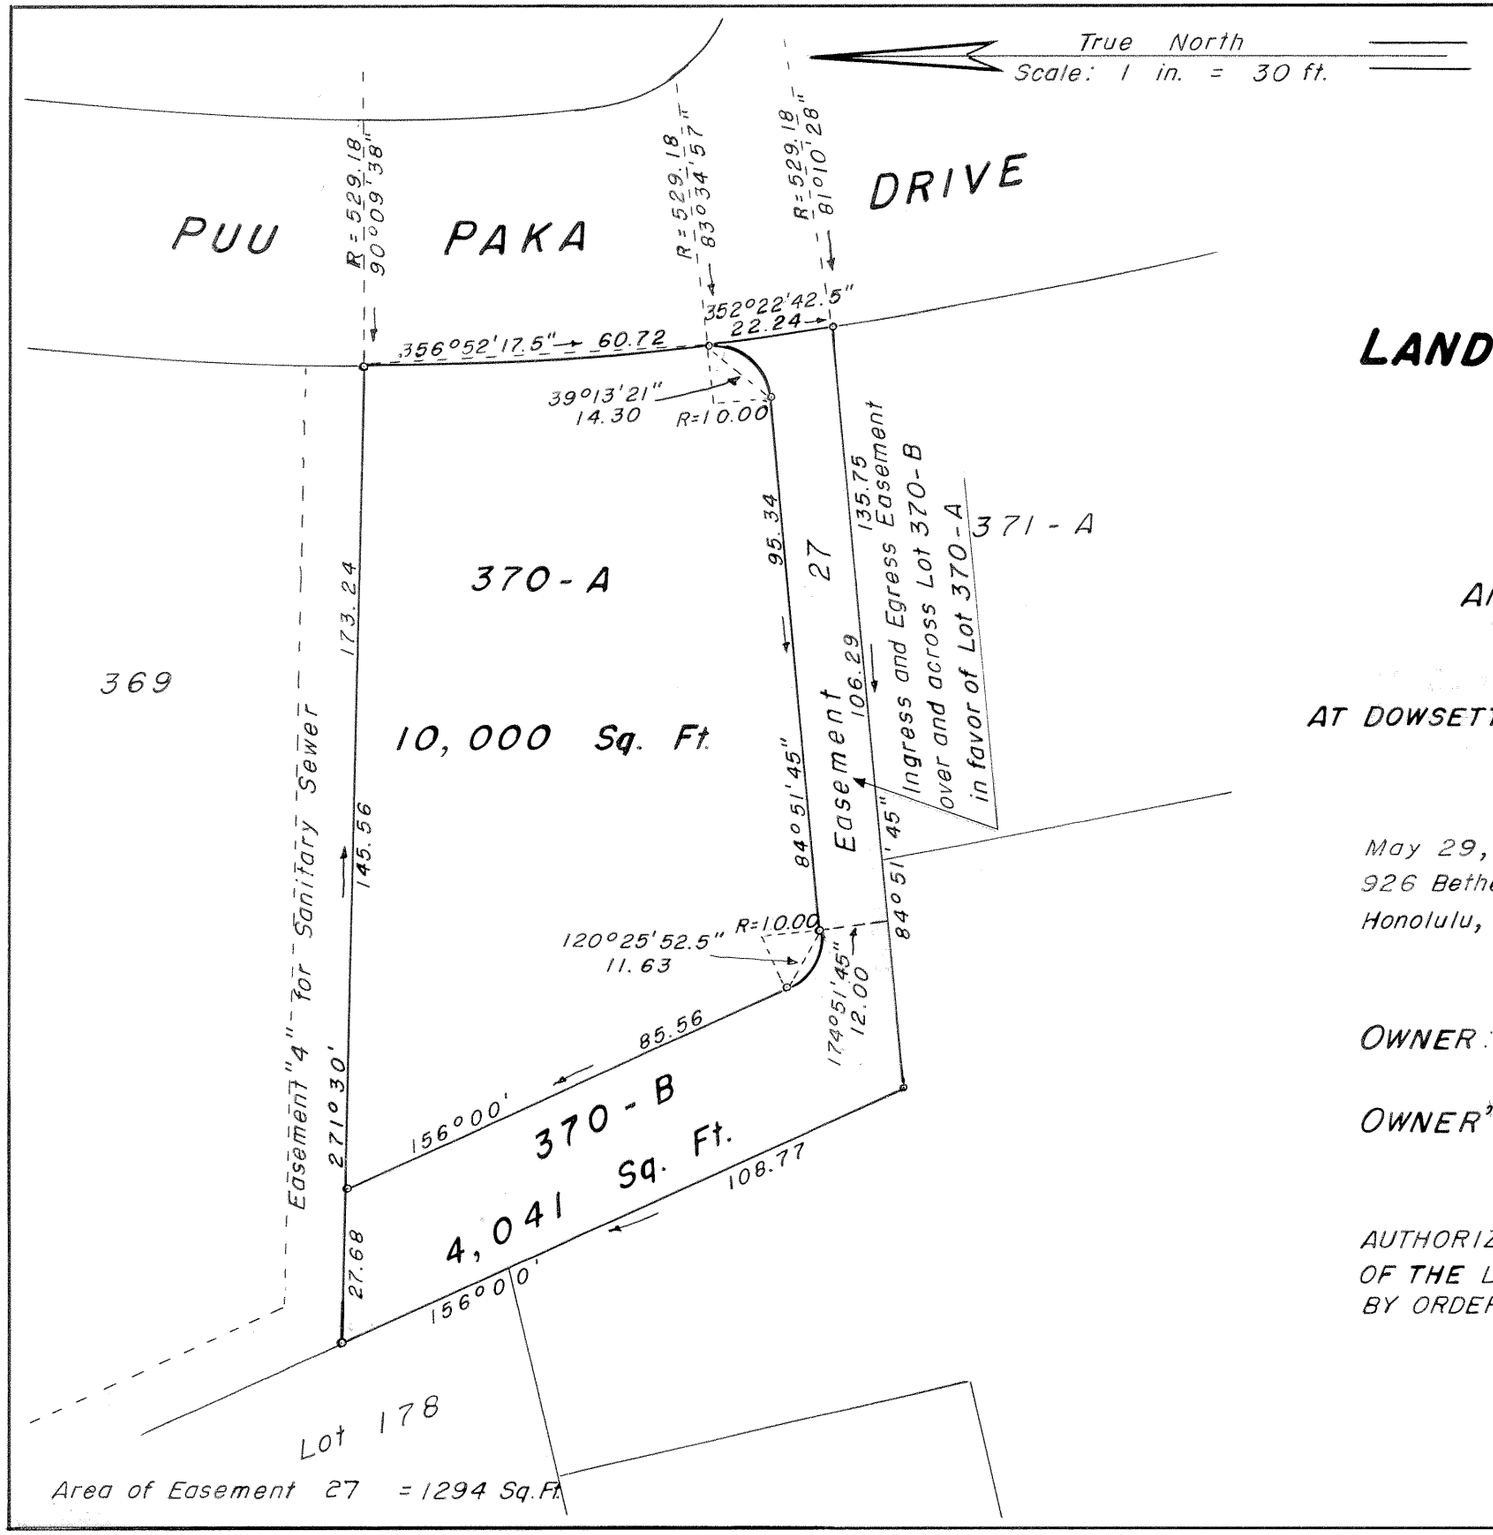


# LAND COURT
## STATE OF HAWAII

## LAND COURT APPLICATION 198

SUBDIVISION OF LOT 370
AS SHOWN ON MAP 167
INTO LOTS 370-A AND 370-B
AND DESIGNATION OF EASEMENT 27
OVER AND ACROSS LOT 370-B
AT DOWSETT HIGHLANDS, NUUANU VALLEY, HONOLULU, HAWAII.

May 29, 1967
926 Bethel St.
Honolulu, Hawaii.

SUEMATSU TAKEMOTO REGISTERED LAND SURVEYOR No. 182 HAWAII, U.S.A.

Suematsu Takemoto
Registered Land Surveyor 182
Land Court Surveyor 35

OWNER: ELIZABETH WONG HO

OWNER'S CERTIFICATE OF TITLE: 67242

AUTHORIZED AND APPROVED BY ORDER OF THE JUDGE OF THE LAND COURT DATED SEPTEMBER 28, 1968 BY ORDER OF THE COURT.

Rudolph K. Espinda
REGISTRAR OF THE LAND COURT.

Filed Sept. 25, 1967 Paul Cazloff Clerk

TAX MAP KEY: 2-2-49:80

10" X 15" = 1.04 Sq. Ft.

HIE 9AM - 8P1 1994

HIE 9AM - 8P1 1994