MAP 316

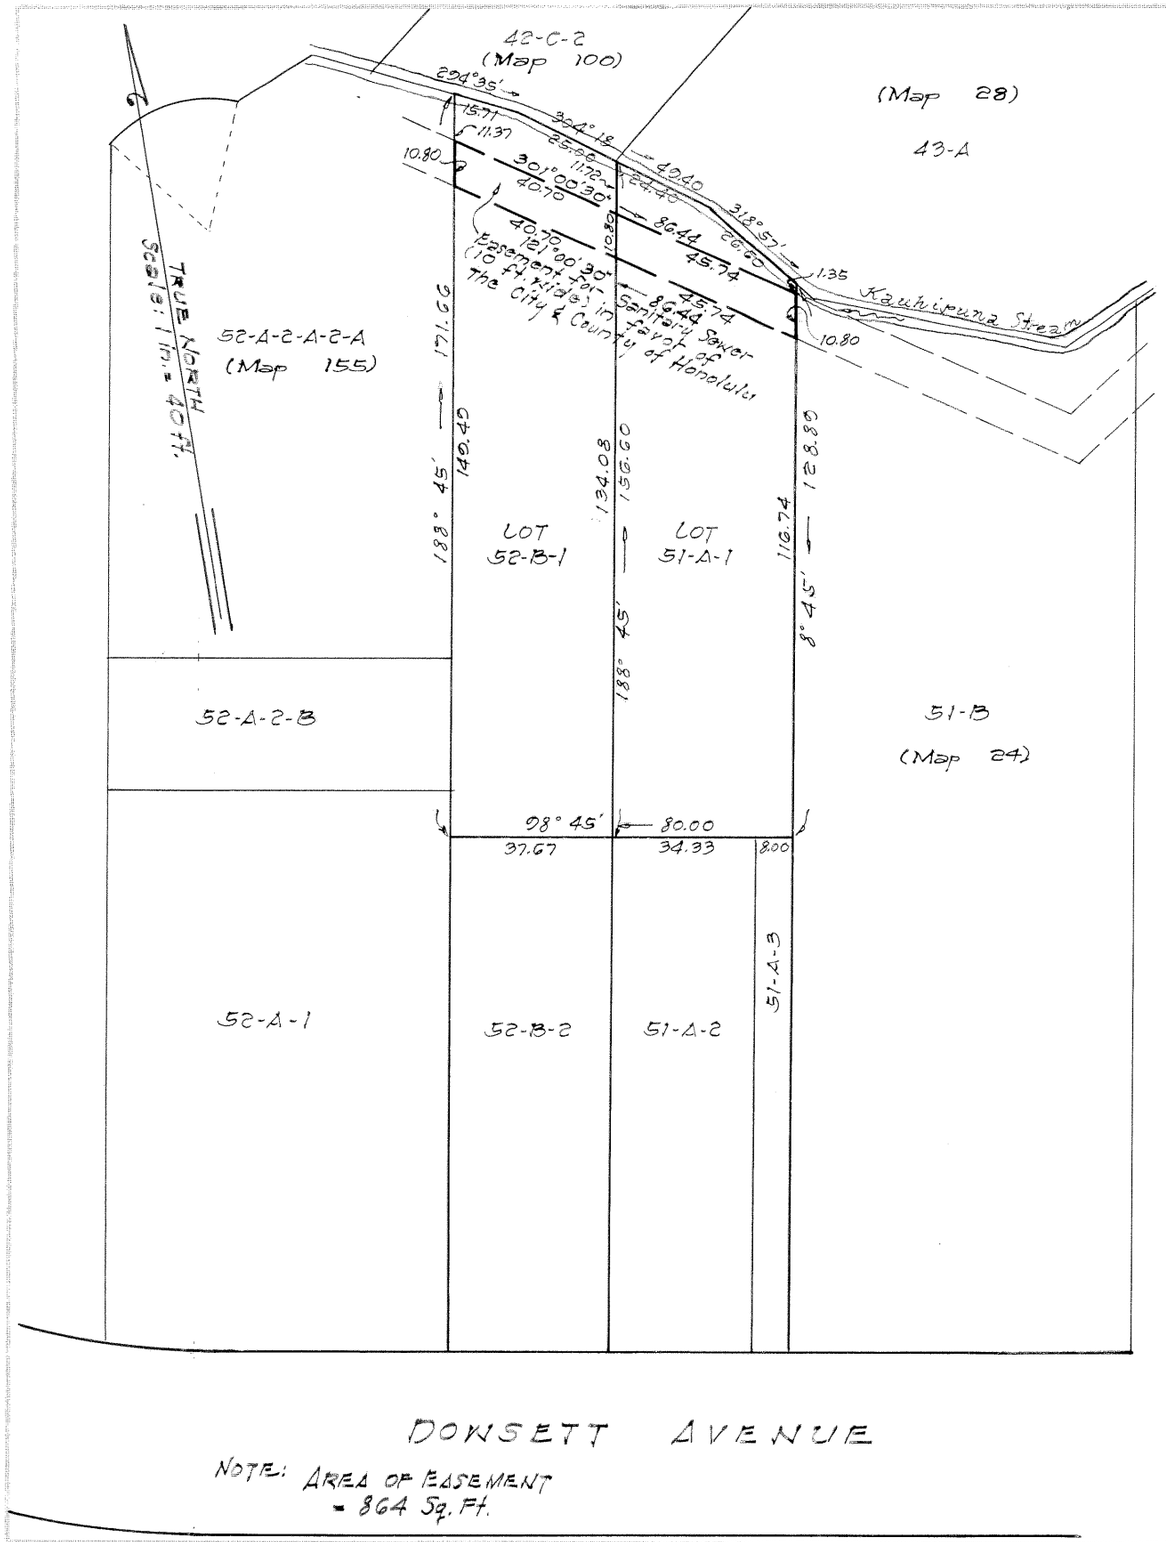

NOTE: AREA OF EASEMENT = 864 Sq. Ft.

LAND COURT

STATE OF HAWAII

LAND COURT APPLICATION 108

DELINEATION OF EASEMENT
FOR SANITARY SEWER
OVER AND ACROSS LOTS 52-B-1 AND 51-A-1
AS SHOWN ON MAP 32
NUUANU VALLEY, HONOLULU, OAHU, HAWAII

Honolulu, Hawaii
November 28, 1967

TAKEO MORISATO
REGISTERED PROFESSIONAL SURVEYOR
No. 611
HAWAII, U.S.A.

DEPARTMENT OF PUBLIC WORKS
CITY AND COUNTY OF HONOLULU
DIVISION OF LAND SURVEY AND ACQUISITION
Takeo Morisato
Registered Professional Surveyor
Certificate Number 611-S

OWNERS: Tai Yau Chung and Norah Wong Chung

OWNERS' CERTIFICATE OF TITLE: 109,303

AUTHORIZED AND APPROVED BY ORDER OF THE JUDGE
OF THE LAND COURT DATED FEBRUARY 8, 1968
BY ORDER OF THE COURT

Rudolph K. Espinda
REGISTRAR OF THE LAND COURT

Filed Jan. 25, 1968 Paul Cozloff clerk

Tax Map Key: 2-2-44

Parcel 8 I.D. No. 116
Nuuanu Valley Sewer Section II
8-15-1-4

15" x 15" = 1.0 Sq. Ft.