MAP 332

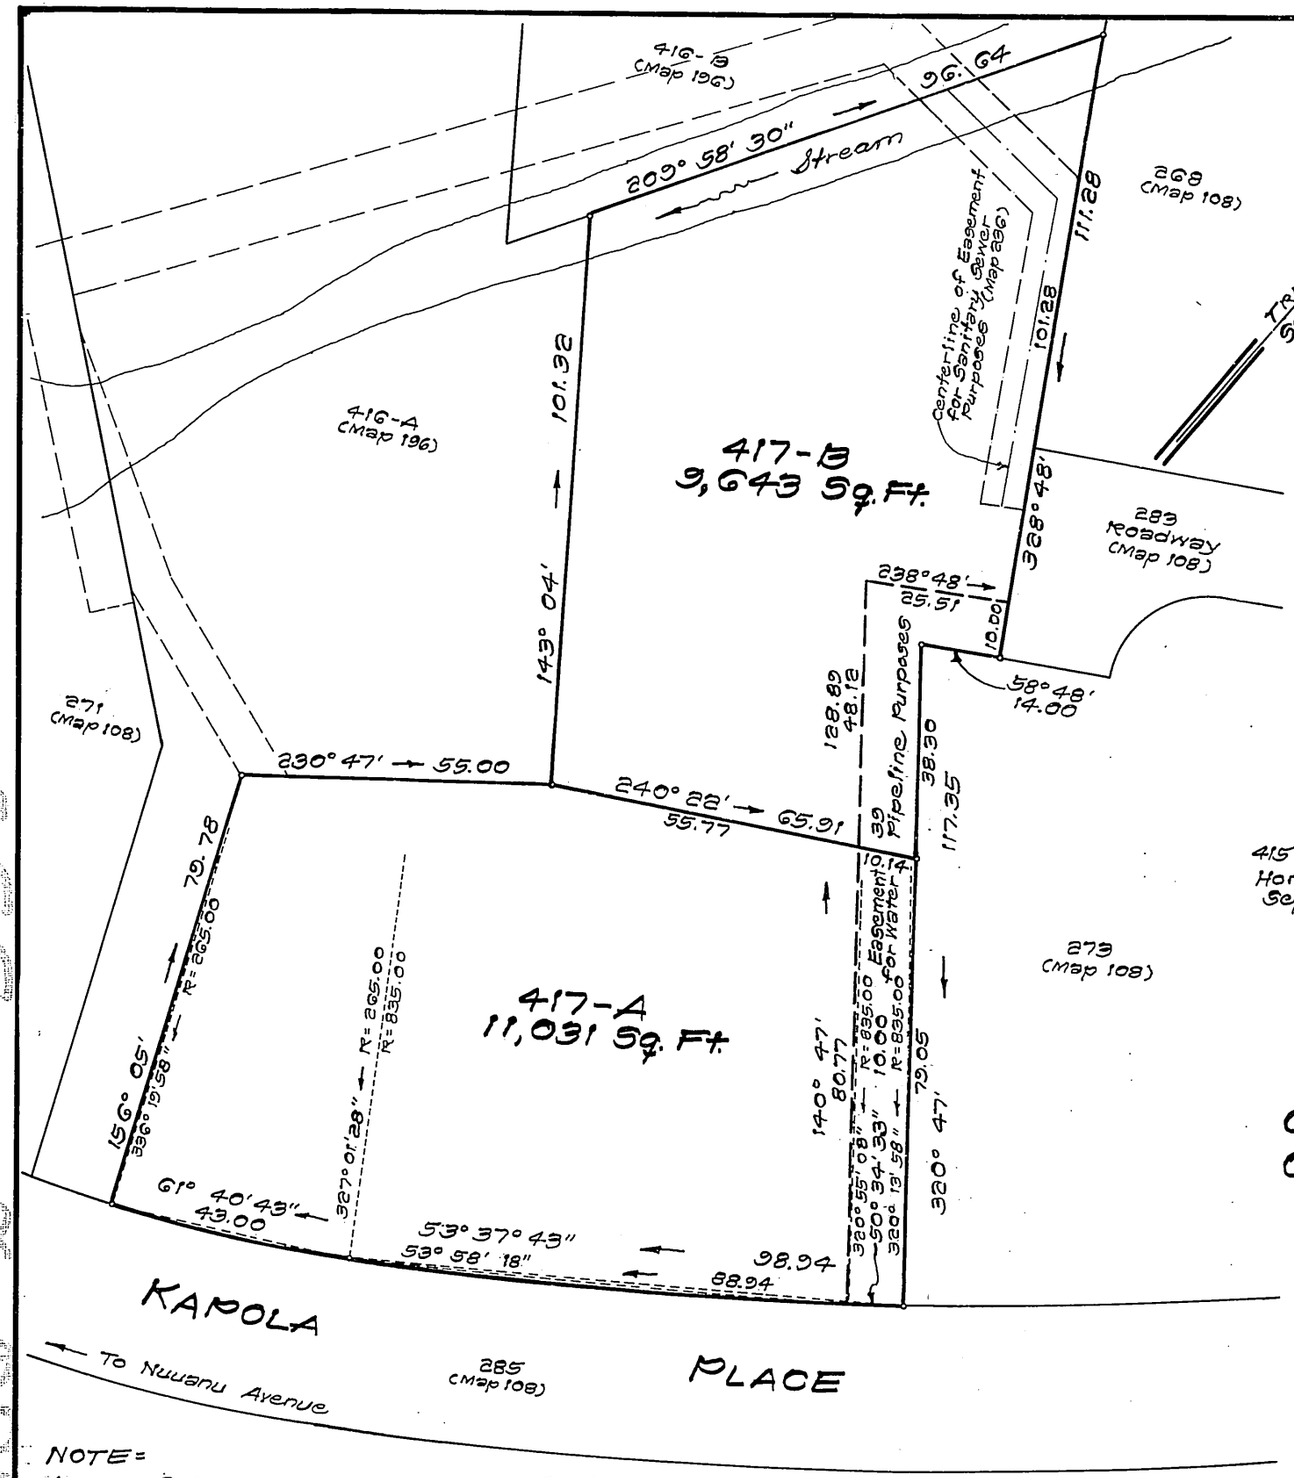

LAND COURT

STATE OF HAWAII

LAND COURT APPLICATION 198

SUBDIVISION OF LOT 417 AS SHOWN ON MAP 181 INTO LOTS 417-A AND 417-B AND DESIGNATION OF EASEMENT 39 OVER AND ACROSS LOTS 417-A AND 417-B AT NUUANU VALLEY, HONOLULU, OAHU, HAWAII

415 Bishop Ins. Bldg.
Honolulu, Hawaii
September 7, 1979

TADASHI NAKAHARA
REGISTERED PROFESSIONAL LAND SURVEYOR
No. 469
HAWAII, U.S.A.

WRIGHT, HARVEY & WRIGHT
By: Tadashi Nakahara
Registered Professional Surveyor
Certificate Number 469-S
Land Court Certificate Number 88

OWNER : Evelyn Oi Hung Chamberlain
OWNER'S CERTIFICATE OF TITLE: 74,092

AUTHORIZED AND APPROVED BY ORDER OF THE JUDGE OF THE LAND COURT DATED: MAY 2, 1980
BY ORDER OF THE COURT.

James A. Smith
REGISTRAR OF THE LAND COURT

NOTE=
Area of Easement 39 = 1429 Sq. Ft.

Tax Map Key: 2-2-50: 29

Filed April 9, 1980 Juanita K. Post Registrar

10" x 15" = 1.0 Sq. Ft.