MAP 7

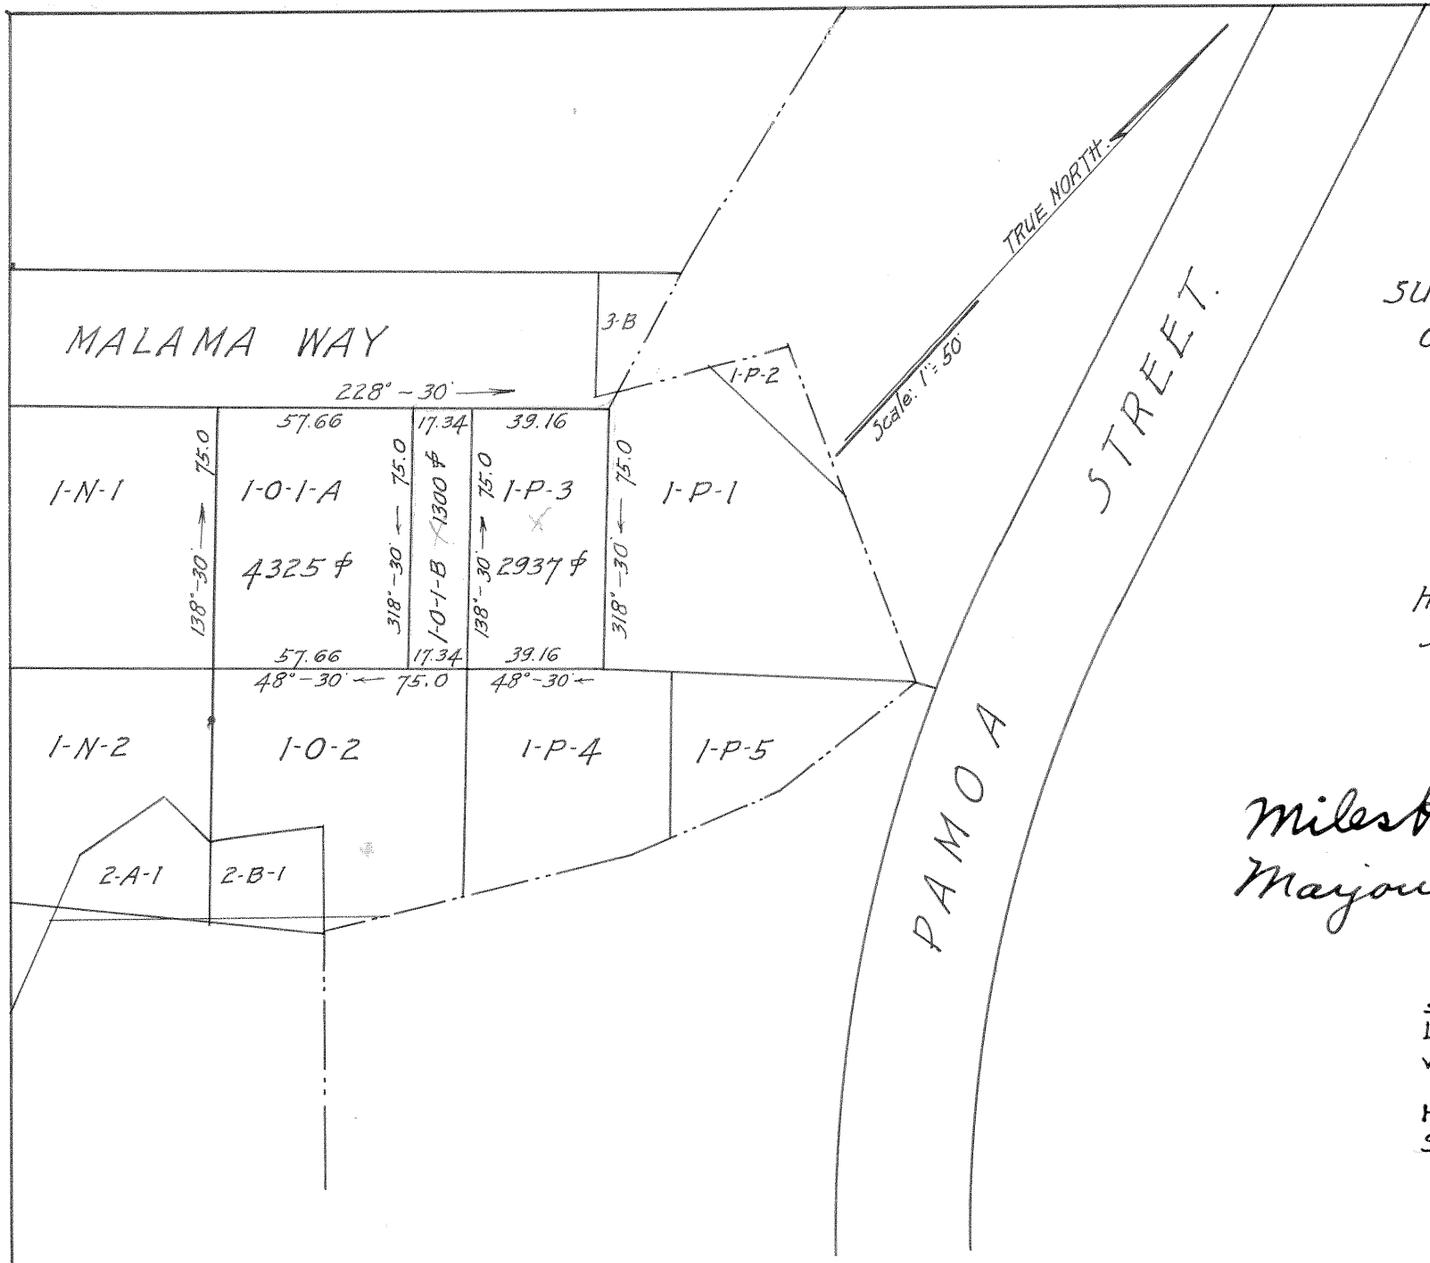

LAND COURT

TERRITORY OF HAWAII

SUBDIVISION OF LOT 1-0-1, OF THE SUBDIVISION OF LOT 1-0, OF THE SUBDIVISION OF LOT 1 OF LAND COURT APPLICATION Nº 199 INTO LOTS 1-0-1-A AND 1-0-1-B.

MANOA VALLEY, HONOLULU, OAHU, T.H.
Scale: 1 in. = 50 ft.

HONOLULU, T.H.
Sept. 22, 1927.

WRIGHT, HARVEY & WRIGHT,
By: Geo. F. Wright.
Surveyor & Maker of Plan,
419 S. M. Damon Bldg.

Miles Howard Gray
Marjorie Ellis Gray } Owners

I hereby certify that the map hereon being a subdivision of Lot 1-0-1 of the subdivision of Lot 1-0 of Land Court Application No 199 has been examined and verified and found to be correct.

Honolulu, T.H.
September 26, 1927

Walter E. Wall,
Surveyor, Territory of Hawaii.

APPROVED: September 26, 1927

Albert M. Cristy
Judge of the Land Court.

Filed September 23/1927
J. H. Fisher
Registrar