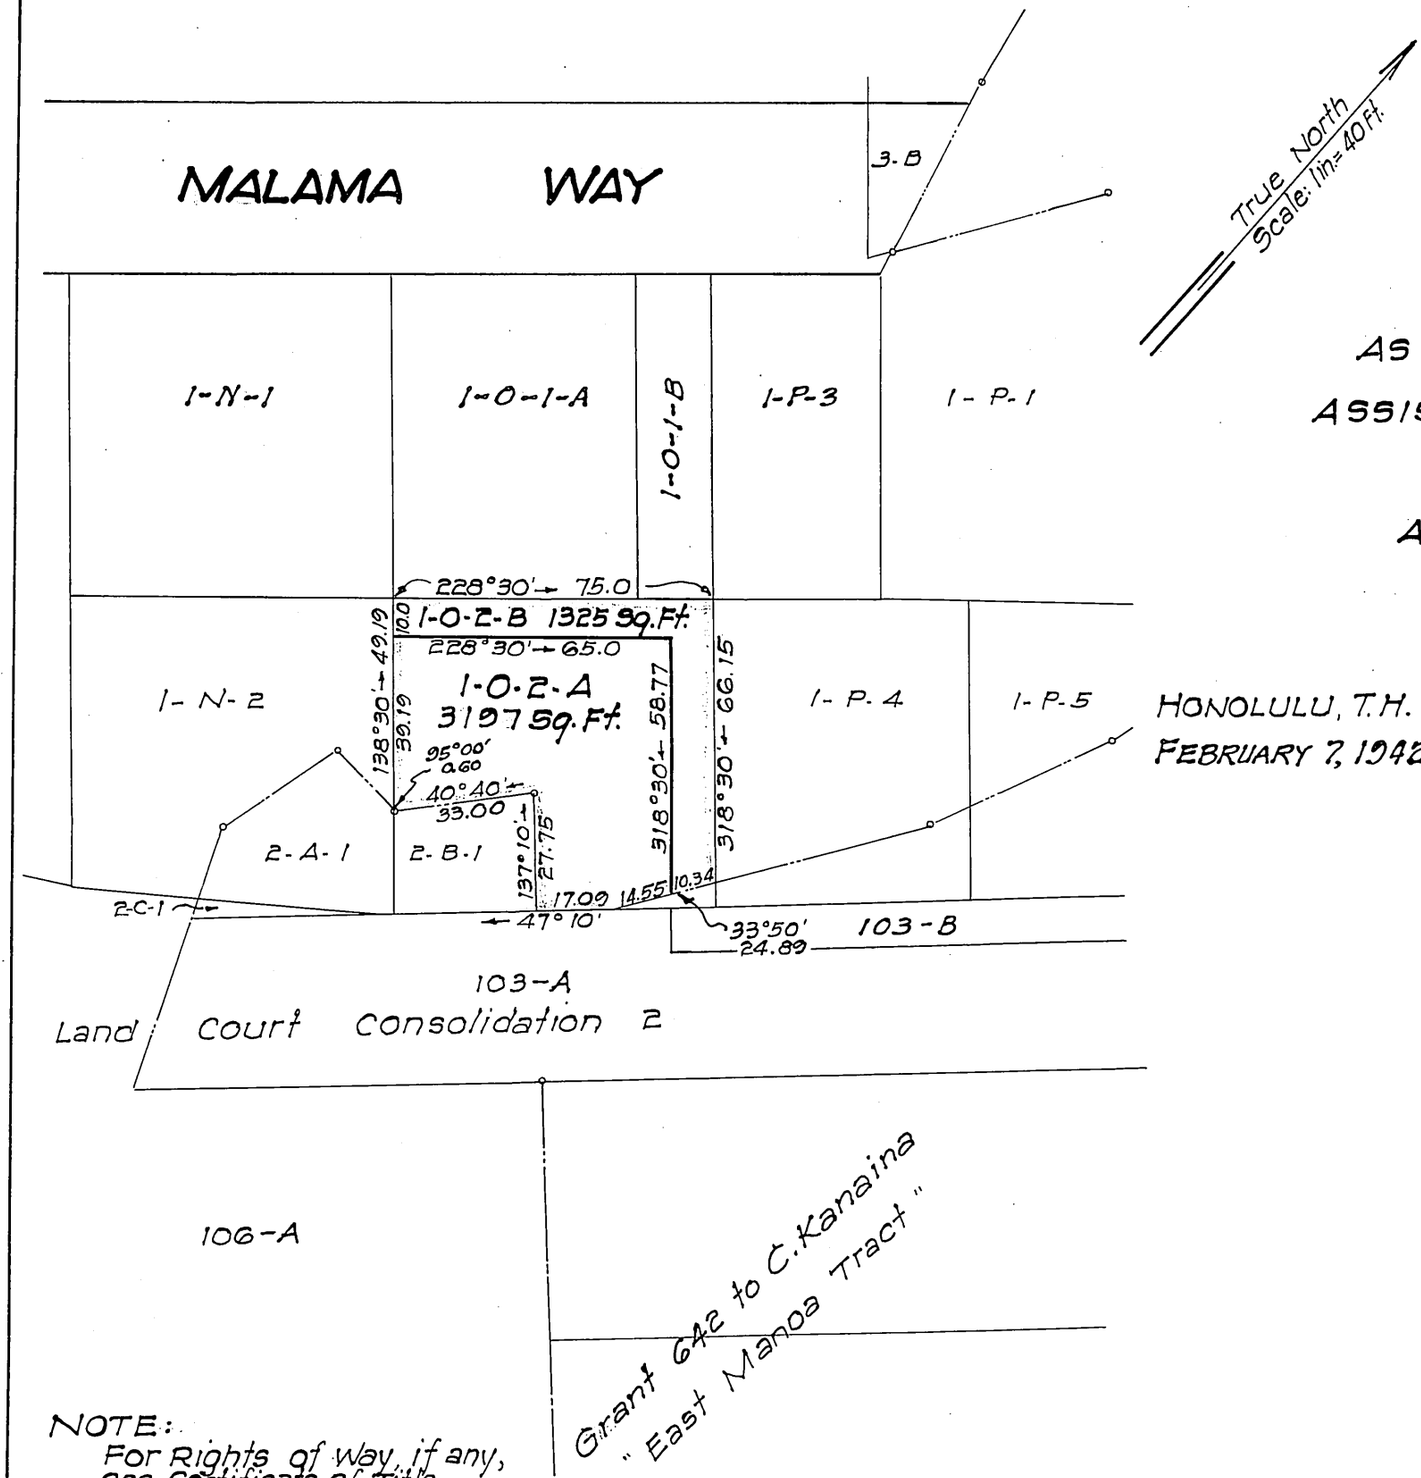

NOTE:
For Rights of Way, if any, see Certificate of Title.
Also See Petition for Subdivision.

LAND COURT
TERRITORY OF HAWAII

SUBDIVISION OF LOT 1-O-2 OF
LAND COURT APPLICATION 199
AS SHOWN ON MAP 3 FILED WITH THE
ASSISTANT REGISTRAR OF THE LAND COURT
INTO LOTS 1-O-2-A AND 1-O-2-B
AT MANOA VALLEY, HONOLULU, OAHU, T.H.
SCALE: 1 INCH = 40 FEET

HONOLULU, T.H.
FEBRUARY 7, 1942

THOS. H. LOADER
REGISTERED LAND SURVEYOR
No. 211
HAWAII, U.S.A.

DEPARTMENT OF PUBLIC WORKS
CITY AND COUNTY OF HONOLULU
BUREAU OF PLANS
BY: T. H. Loader.
Surveyor and Maker of Plan
Registered Certificate No. 211-S

OWNER: Florence Emma Cloward
Florence Emma Cloward.

OWNER'S CERTIFICATE OF TITLE: 27057

I hereby certify that the map hereon being a subdivision of Land Court Application 199, as herein entitled, has been examined and checked as to form and mathematical correctness and that it has been approved by Order of the Judge of the Land Court dated April 26, 1943.

Honolulu, T.H.
April 26, 1943.

Robert D. King
Principal Cadastral Engineer
Territorial Survey Department

Filed Apr. 30, 1943
Abraham Wakina
Assistant Registrar

Tax Map Key: 2-9-12-2

10" x 15" = 1.0 ft