MAP 1

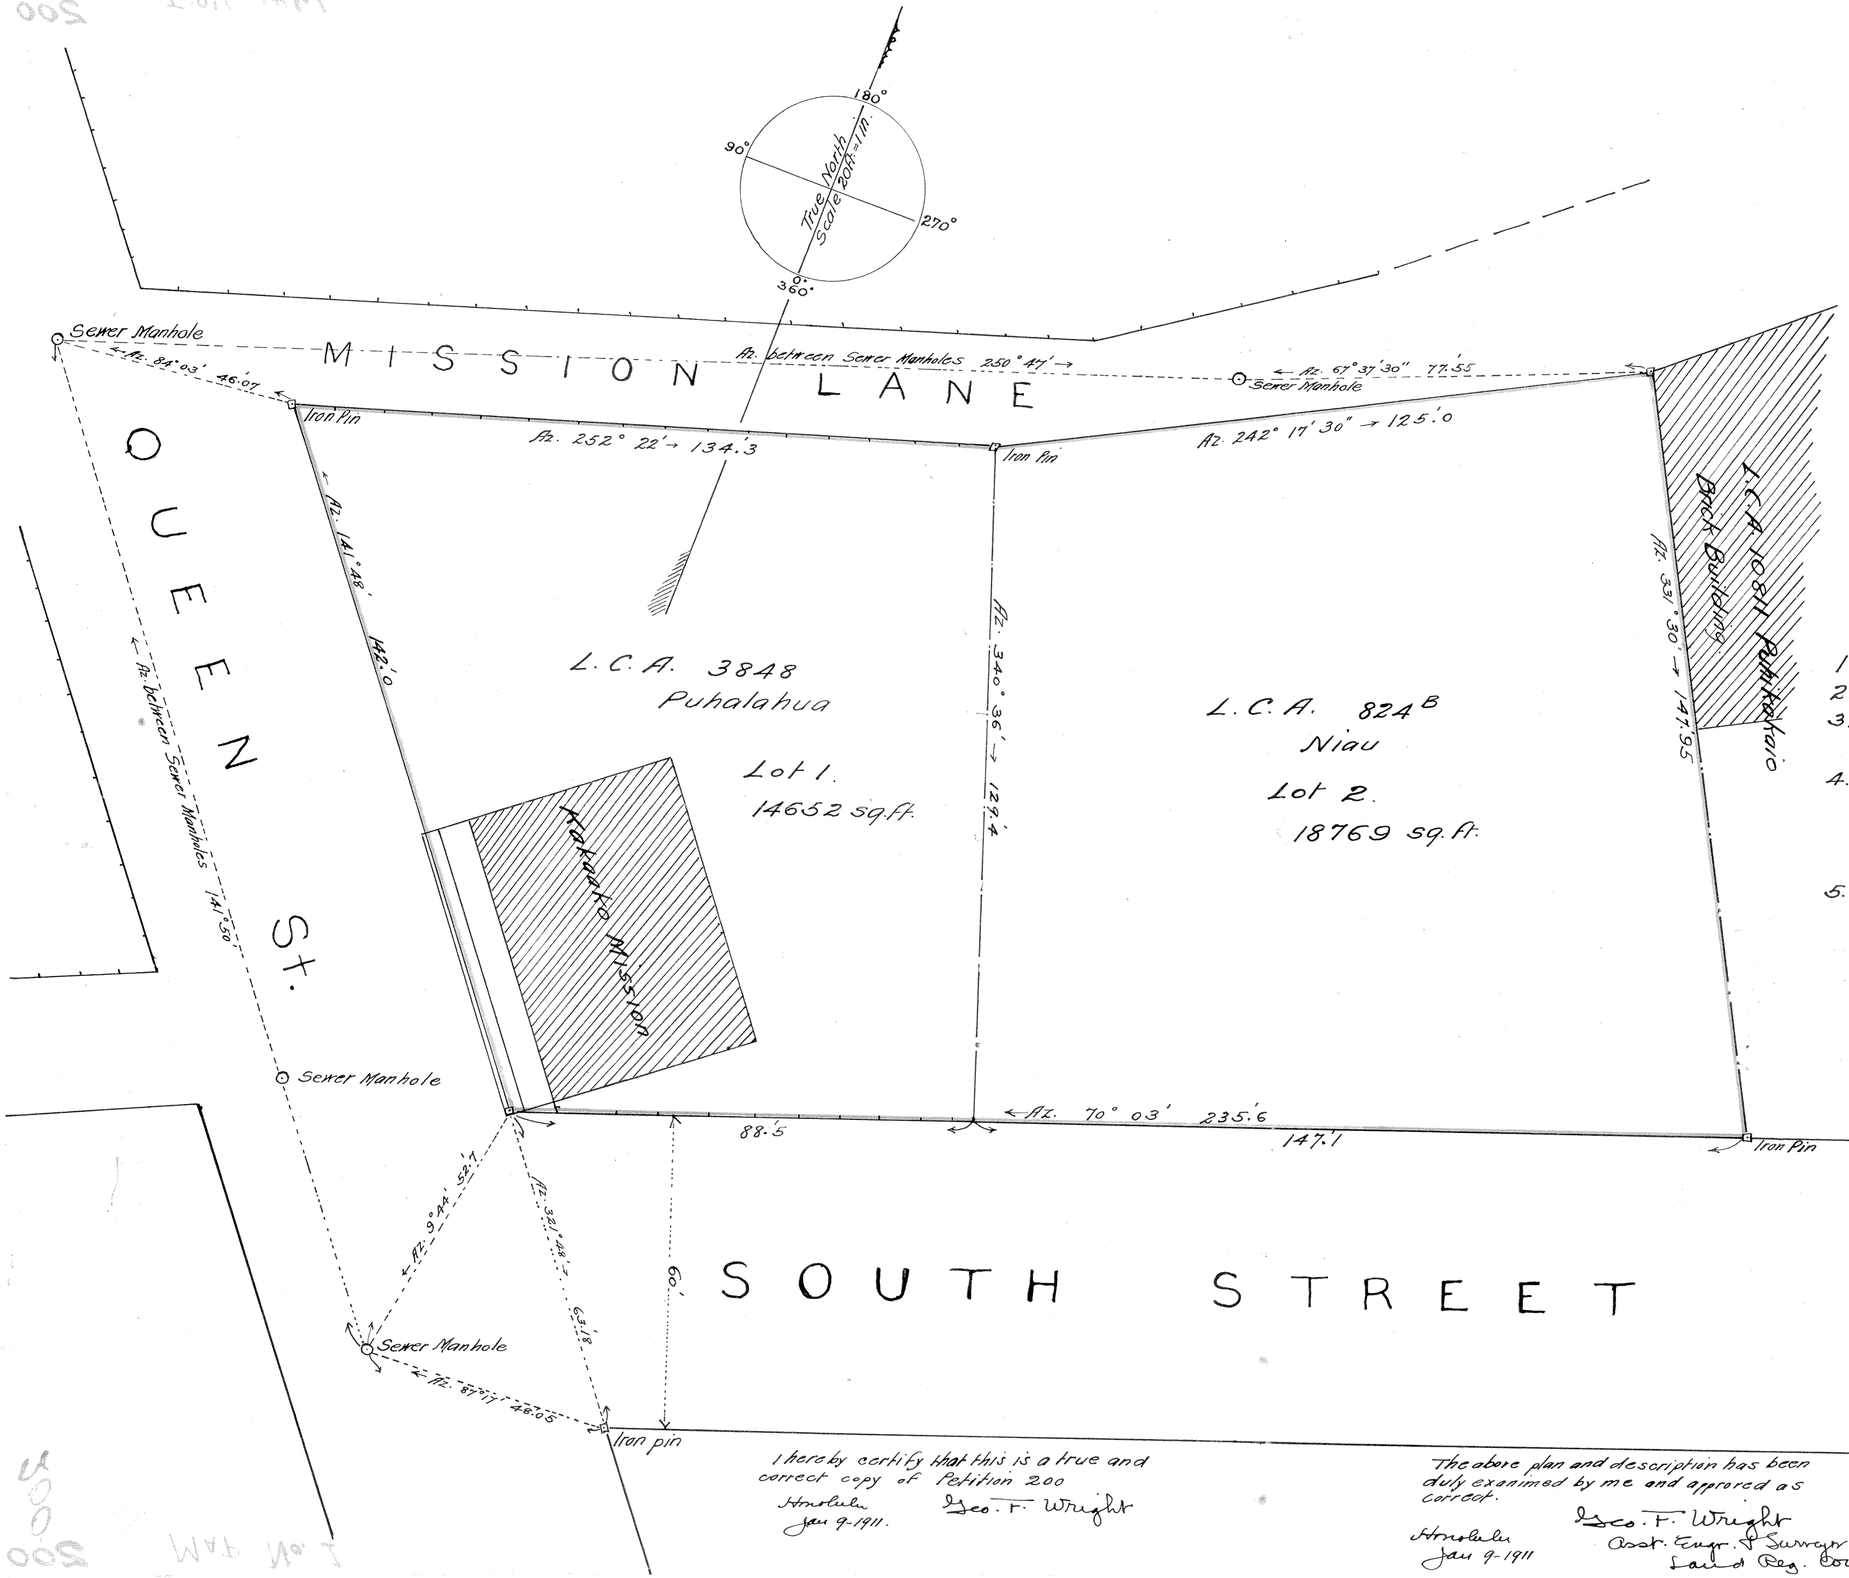

COURT OF LAND REGISTRATION
TERRITORY OF HAWAII
Map and Description with Petition No. 200
Petitioner: J. B. Atherton Estate Ltd.

Being Portions of L.C.A. 3848 to Puhalahua. and L.C.A. 824B to Niau, on Queen-South and Mission Streets, Honolulu, Oahu.

Beginning at the north corner of Queen, and South Streets, from which an Iron Bolt, marking the east corner of Queen and South Streets bears by true azimuth 321° 48' and is distant 63.18 feet, and the Sewer Manhole, at junction of South & Queen Streets bears by true azimuth 9° 44' and is distant 52.70 feet and running by true azimuths:—

1. 141° 48' 142.0 feet, along Queen Street to Iron Pin;
2. 252° 22' 134.3 " , " Mission Lane " " " ;
3. 242° 17' 30" 125.0 " , " " " , to the west corner of Brick Building;
4. 331° 30' 147.95 feet, along makai side of Brick Bldg. along L.C.A. 10811 Puhikahaia, to Iron Pin, on the north line of South Street;
5. 70° 03' 235.6 feet, along north line of South Street to the point of beginning.

Containing an Area of 33,421 Square Feet.

Honolulu
Dec. 12th 1910.

E. D. Baldwin
Surveyor.

Baldwin & Alexander
Civil Engineers & Surveyors.
405 Judd Bldg. Honolulu.

J. B. ATHERTON ESTATE, LTD.
By. F. C. Atherton
Secretary.

Court of Land Registration
Filed
Jan. 6 - 1911
3 o'clock 40 min P.M.
M. T. Simonton
Registrar.

I hereby certify that this is a true and correct copy of Petition 200
Honolulu
Jan 9-1911.
Geo. F. Wright

The above plan and description has been duly examined by me and approved as correct.
Honolulu
Jan 9-1911
Geo. F. Wright
Asst. Engr. & Surveyor.
Land Reg. Court