LCA. 211

MAP 33

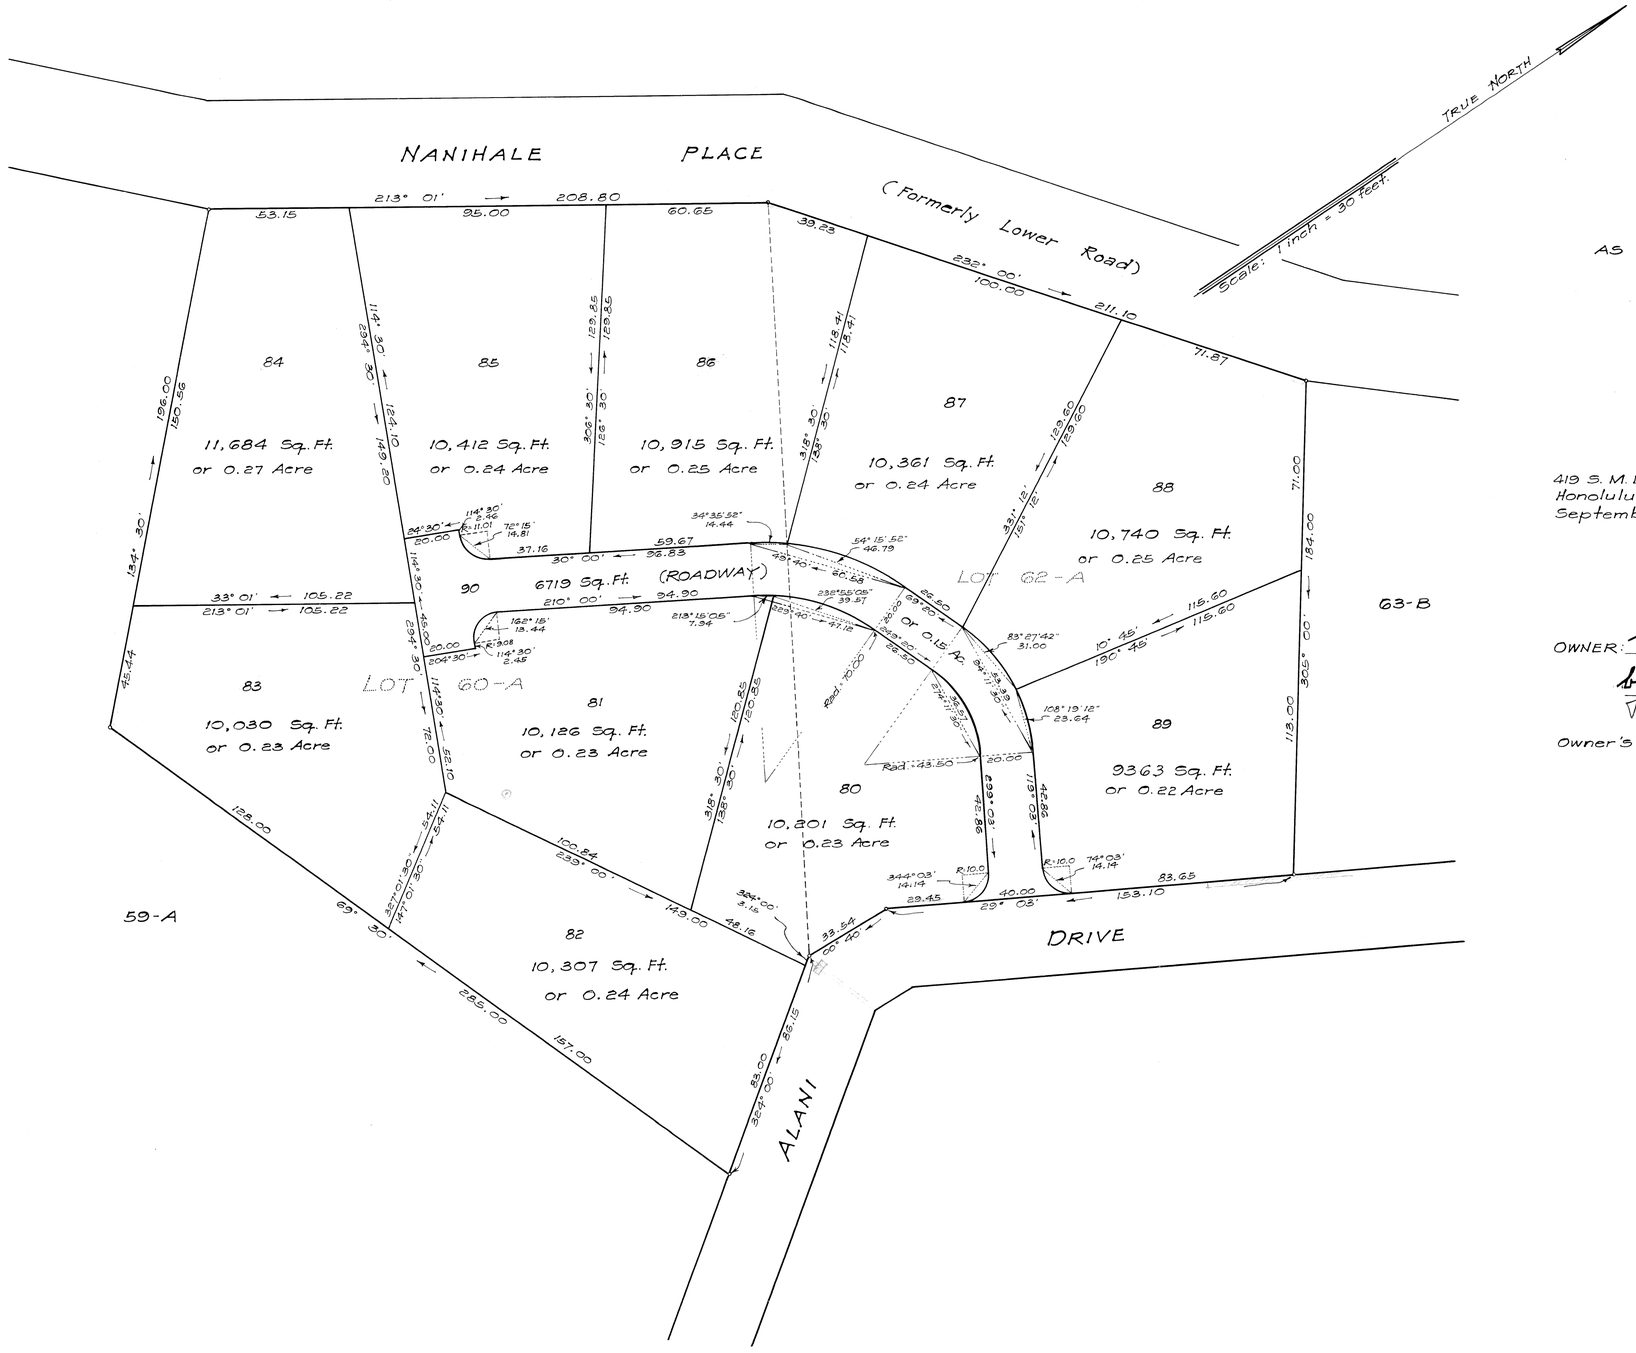

LAND COURT

TERRITORY OF HAWAII

"WOODLAWN TRACT" SECTION "B"

CONSOLIDATION OF LOTS 60-A AND 62-A
OF LAND COURT APPLICATION 211
AS SHOWN ON MAP 3, FILED IN THE OFFICE OF THE
ASSISTANT REGISTRAR OF THE LAND COURT
AND RE-SUBDIVISION OF SAID CONSOLIDATION
INTO LOTS 80 TO 90 (INCLUSIVE), SECTION B

MANOA VALLEY, HONOLULU, OAHU, T. H.

Scale: 1 inch = 30 feet.

419 S. M. Damon Bldg.
Honolulu, T. H.
September 16, 1940.

STANLEY WRIGHT
REGISTERED LAND SURVEYOR
No. 8
HAWAII, U.S.A.

WRIGHT, HARVEY AND WRIGHT,
Stanley Wright
Surveyor and Maker of Plan
Registered Certificate 8-S

OWNER: Woodlawn Dairy ~~and Stock~~ Company
by A. W. VanKalkenburg
~~Secretary~~

Owner's Certificate of Title: 4427

I hereby certify that the map hereon being a subdivision of Land Court Application 211, as herein entitled, has been examined and checked as to form and mathematical correctness and that it has been approved by Order of the Judge of the Land Court dated Sept. 25, 1940.

Honolulu, T. H.
Sept. 25, 1940.

L. M. Whitehouse
Surveyor, Territory of Hawaii.

By: Robert D. King
Principal Cadastral Engineer

Filed Sept. 16, 1940
Abraham W. Akana
Assistant Registrar

NOTE: For rights of way, if any, see certificate of title.
See also Petition for Subdivision.

Tax Map Key: 2-9-42

Calc: Ld. Ct. folder

21" X 32" = 4.7 sq. ft.