MAP 108

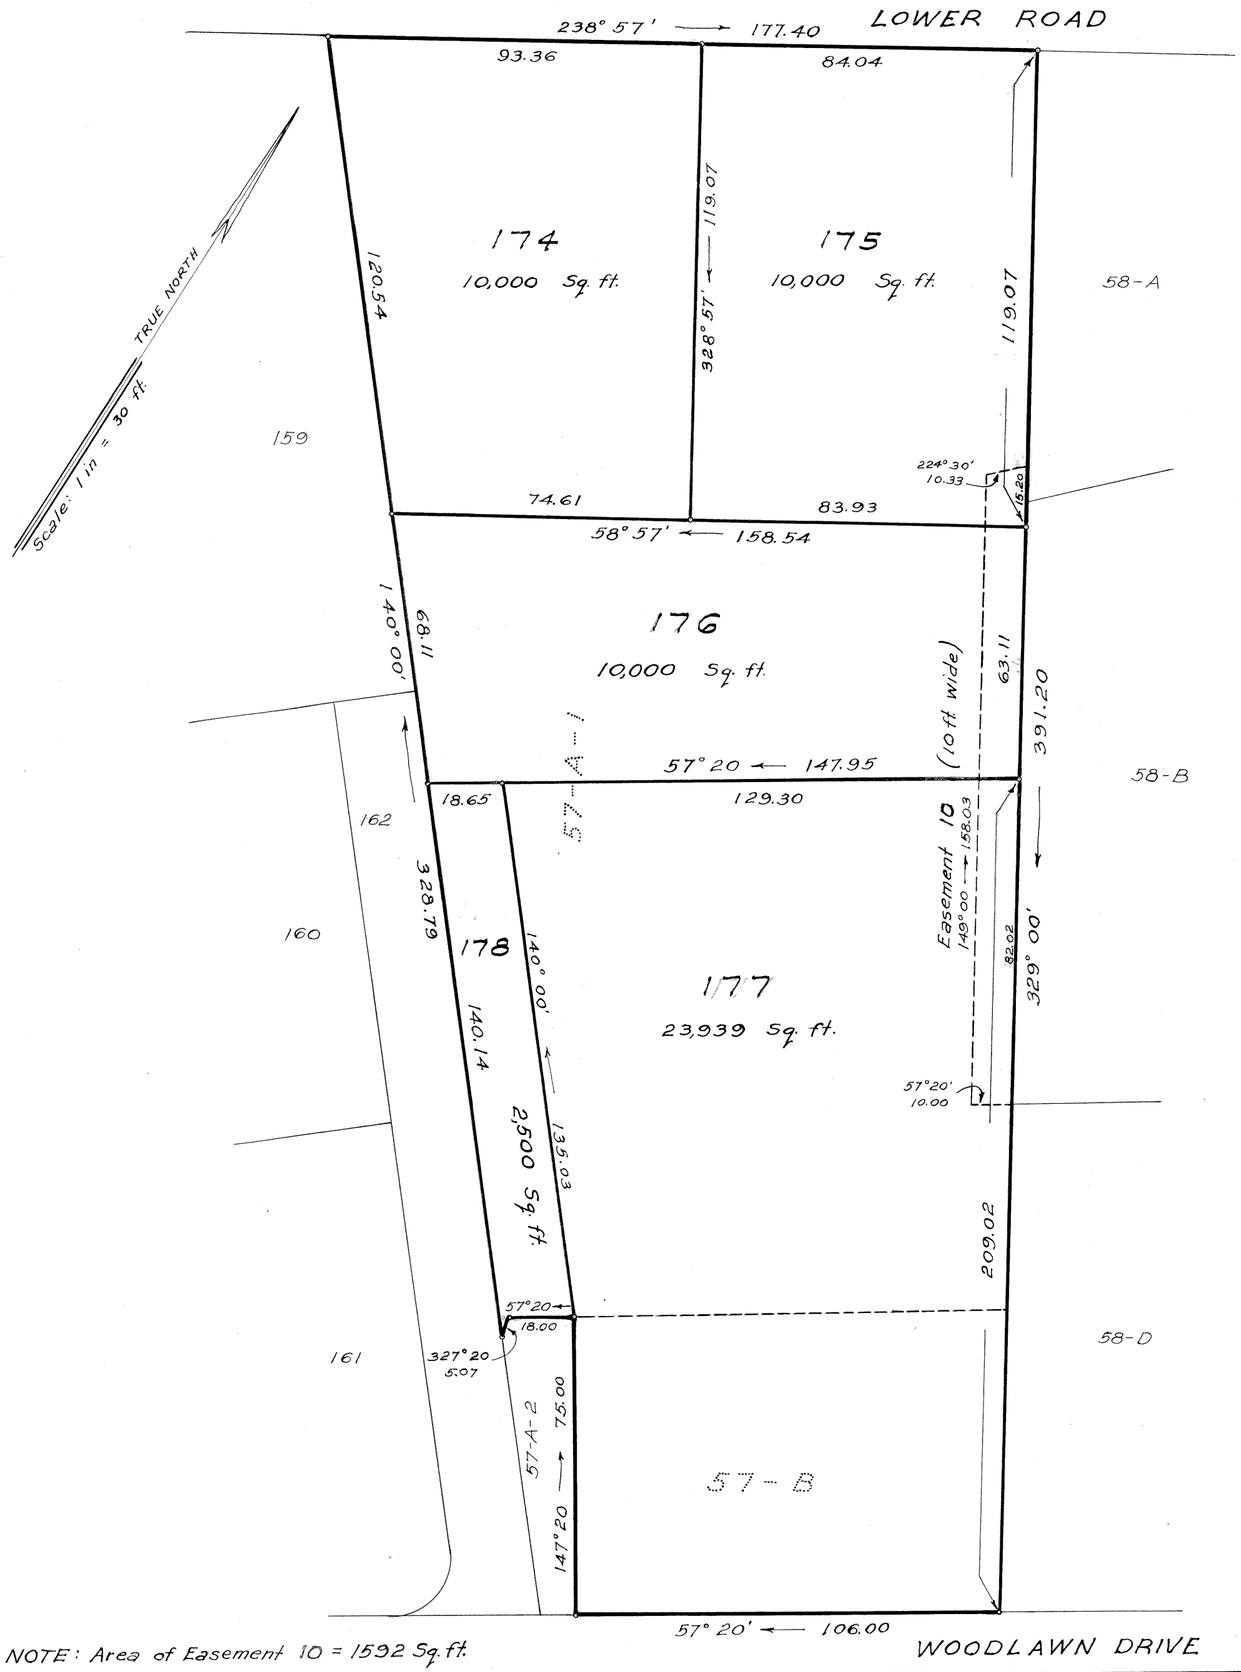

NOTE: Area of Easement 10 = 1592 Sq. ft.

LAND COURT

TERRITORY OF HAWAII

LAND COURT APPLICATION 211
SECTION "B" WOODLAWN TRACT

CONSOLIDATION OF LOT 57-A-1
AS SHOWN ON MAP 30
AND LOT 57-B AS SHOWN ON MAP 29
AND THE RESUBDIVISION OF SAID CONSOLIDATION
INTO LOTS 174 TO 178
AND THE DESIGNATION OF EASEMENT 10
OVER AND ACROSS LOTS 175, 176 AND 177

MANOA VALLEY, HONOLULU, OAHU, T.H.

May 2, 1952
338 Dillingham Building
Honolulu, T.H.

JAMES B. MANN
REGISTERED LAND SURVEYOR No. 75
HAWAII, U.S.A.

James B. Mann
Registered Professional Surveyor
Certificate Number 75
Land Court Surveyor
Certificate Number 1

OWNER: LOUISE MC CANDLISS KEOWN

OWNER'S CERTIFICATES OF TITLE: 24,447 AND 30,448

AUTHORIZED AND APPROVED BY ORDER OF THE JUDGE
OF THE LAND COURT DATED AUGUST 28, 1952.
BY ORDER OF THE COURT
REGISTRAR OF THE LAND COURT

Filed Aug. 20, 1952
Abraham W. Akana
Assistant Registrar

TAX KEY: 2-9-42:15
F.B. 257:78
C.B. 119:113

15" X 21" = 2.19 Sq. ft.