MAP 113

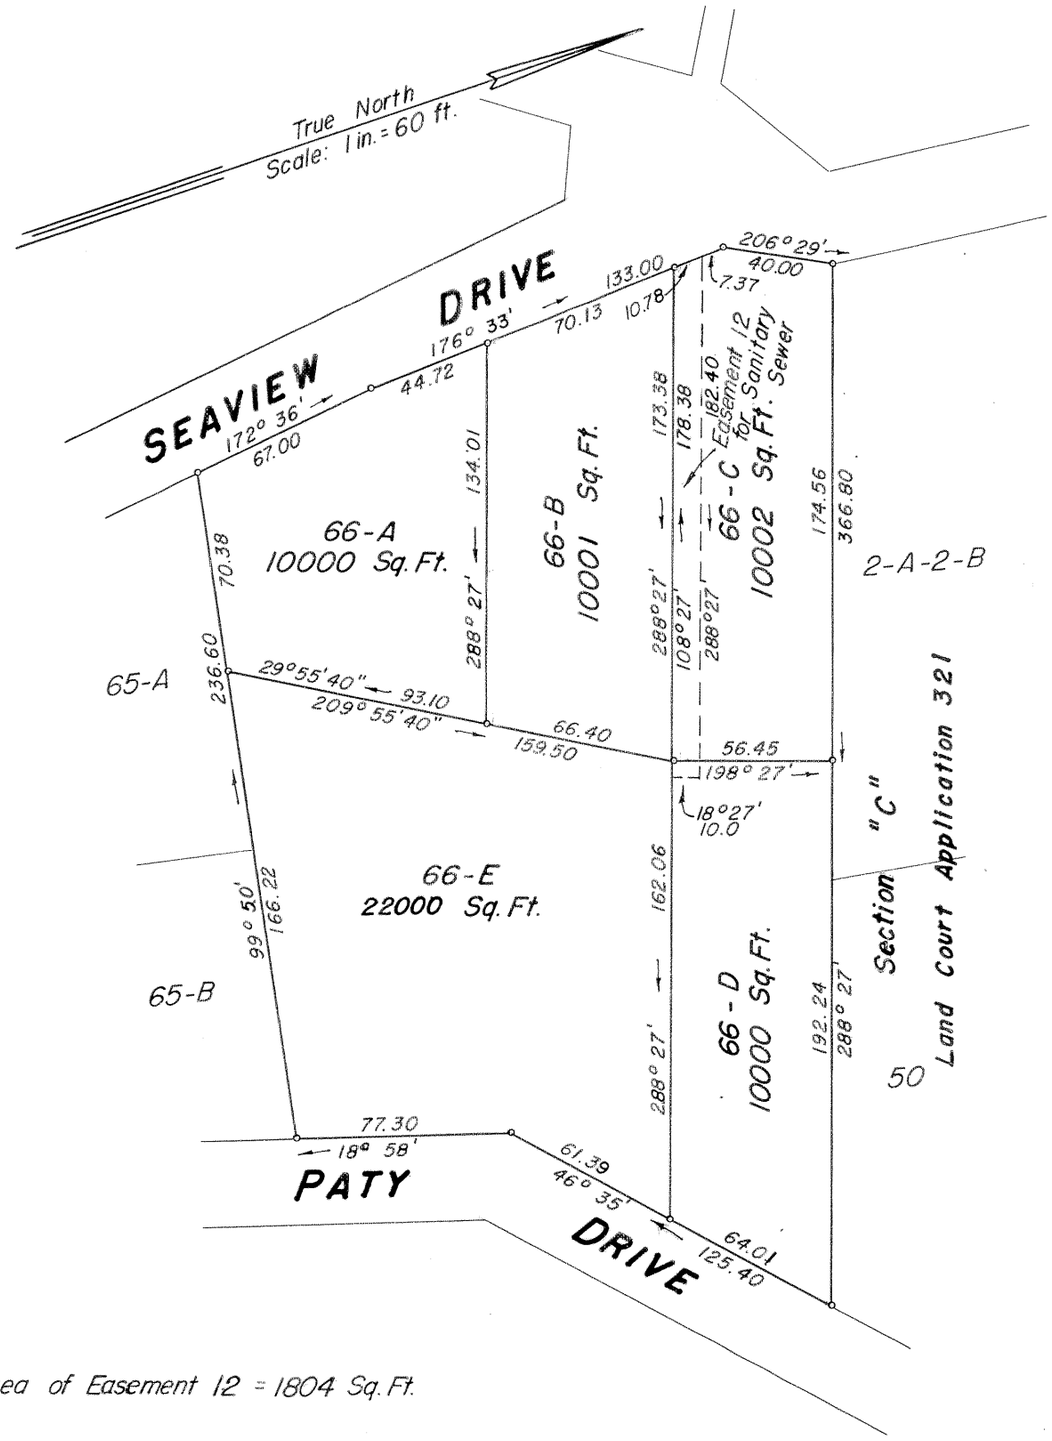

Area of Easement 12 = 1804 Sq. Ft.

LAND COURT
TERRITORY OF HAWAII

LAND COURT APPLICATION 211

WOODLAWN TRACT, SECTION "B"
SUBDIVISION OF LOT 66
AS SHOWN ON MAP 1
INTO LOTS 66-A TO 66-E INCLUSIVE
AND DESIGNATION OF EASEMENT 12

AT MANOA VALLEY, HONOLULU, T. H.

February 24, 1953
12 N. King St.
Honolulu, T.H.

SUEMATSU TAKEMOTO
REGISTERED LAND SURVEYOR
No. 182
HAWAII, U.S.A.

Suematsu Takemoto
Registered Land Surveyor 182
Land Court Surveyor 35

Owner: Harold Morgan
Owner's Certificate of Title: 909

AUTHORIZED AND APPROVED BY ORDER OF THE JUDGE
OF THE LAND COURT DATED JULY 17, 1953
BY ORDER OF THE COURT

P. H. Nulholland
REGISTRAR OF THE LAND COURT

Filed June 17, 1953
P. H. Nulholland Registrar

TAX MAP KEY: 2-9-48: 2