211

MAP 227

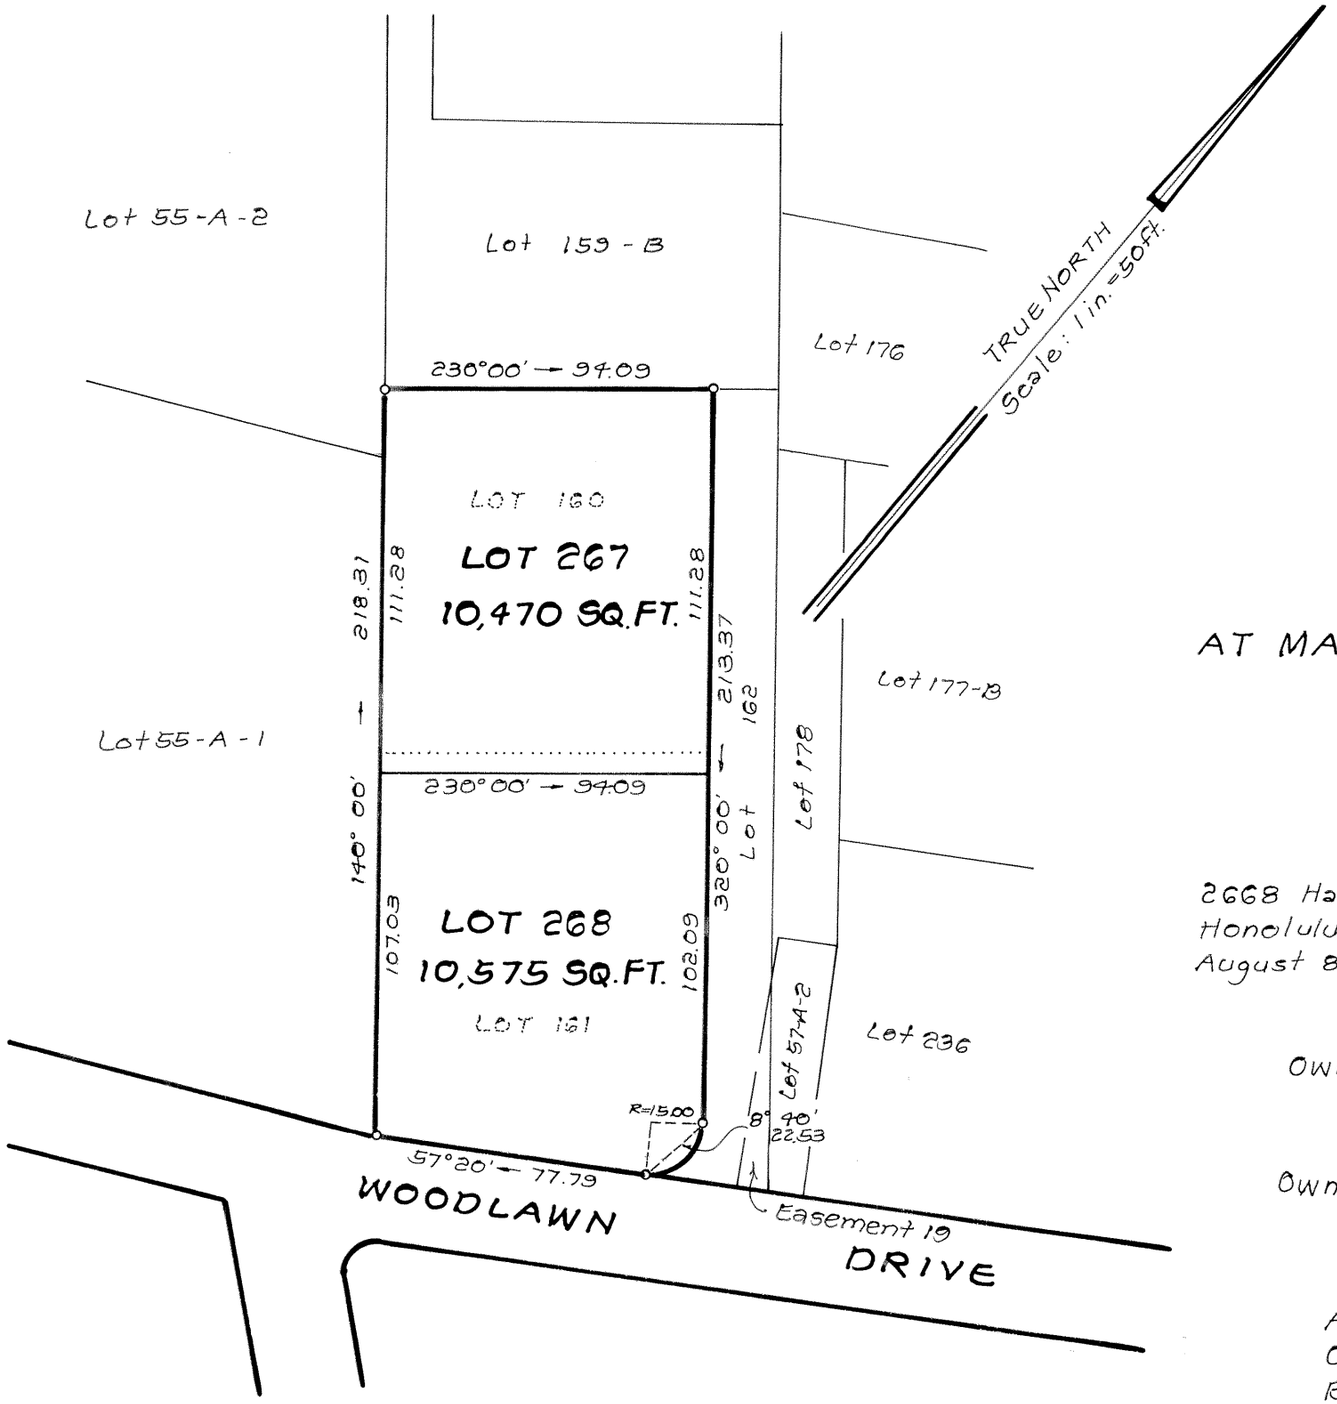

LAND COURT

STATE OF HAWAII

LAND COURT APPLICATION 211
SECTION "B", WOODLAWN TRACT

CONSOLIDATION OF LOTS 160 AND 161 AS SHOWN ON MAP 98 AND RESUBDIVISION OF SAID CONSOLIDATION INTO LOTS 267 AND 268 AT MANOA VALLEY, HONOLULU, OAHU, HAWAII

AKIRA ISHIDA
REGISTERED LAND SURVEYOR
No. 1939
HAWAII, U.S.A.

2668 Haili Road
Honolulu, HI 96813
August 8, 1983

Registered Land Surveyor 1939
Land Court Surveyor 151

Owners: Ruth Wong
Stanley F. S. Wong, Trustee
Grace T. Wong, Trustee

Owners' Certificates of Title : 30,721, 244,496 and 244,497

AUTHORIZED AND APPROVED BY ORDER OF THE JUDGE OF THE LAND COURT DATED AUGUST 11, 1986 BY ORDER OF THE COURT.

filed August 5, 1986
Barbara E. Wright, clerk

REGISTRAR OF THE LAND COURT

Tax Map Key: 2-9-42: 14 and 53
838-1

10" x 15" = 1.0 Sq. Ft.