218

MAP 7

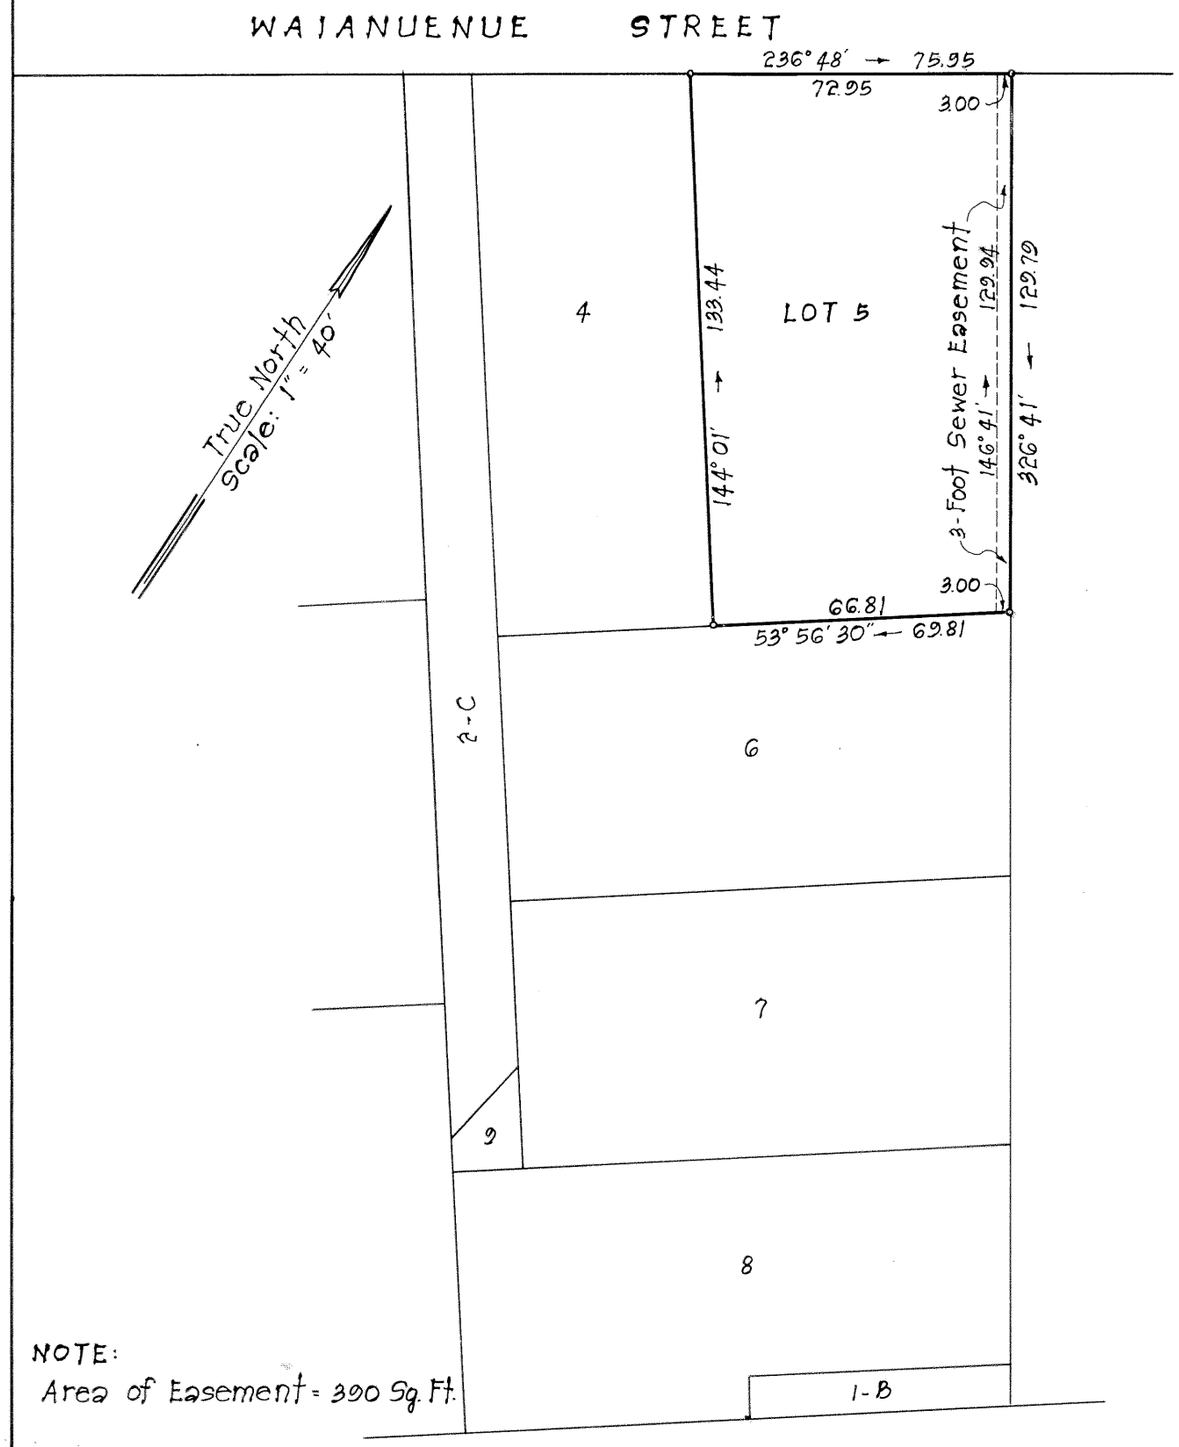

NOTE:
Area of Easement = 390 Sq. Ft.

LAND COURT

STATE OF HAWAII

LAND COURT APPLICATION 218

DELINEATION OF EASEMENT
ACROSS LOT 5
AS SHOWN ON MAP 6

PIIHONUA, SOUTH HILO, HAWAII

Hilo, Hawaii
June 4, 1963

John H. Smith
Registered Surveyor
Certificate Number 207-S

OWNERS: ALBERT MARIANO FELIX
IRENE PINHEIRO FELIX

JOHN H. SMITH
REGISTERED LAND SURVEYOR No. 207
HAWAII, U.S.A.

OWNERS' CERTIFICATE OF TITLE: 82444

AUTHORIZED AND APPROVED BY ORDER OF THE JUDGE OF THE LAND COURT DATED: JULY 25, 1963

BY ORDER OF THE COURT

[signature]
REGISTRAR OF THE LAND COURT

Filed July 19, 1963 Paul Cozloff

Tax Map Key: 2-3-16

Size: 10" x 15" = 1.0 Sq. Ft.