MAP 10

LAND COURT

STATE OF HAWAII

LAND COURT APPLICATION 225

SUBDIVSION OF LOT A-3

AS SHOWN ON MAP 3

INTO LOTS A-3-A AND A-3-B

AT NIOLOPA, NUUANU VALLEY, HONOLULU, OAHU, HAWAII

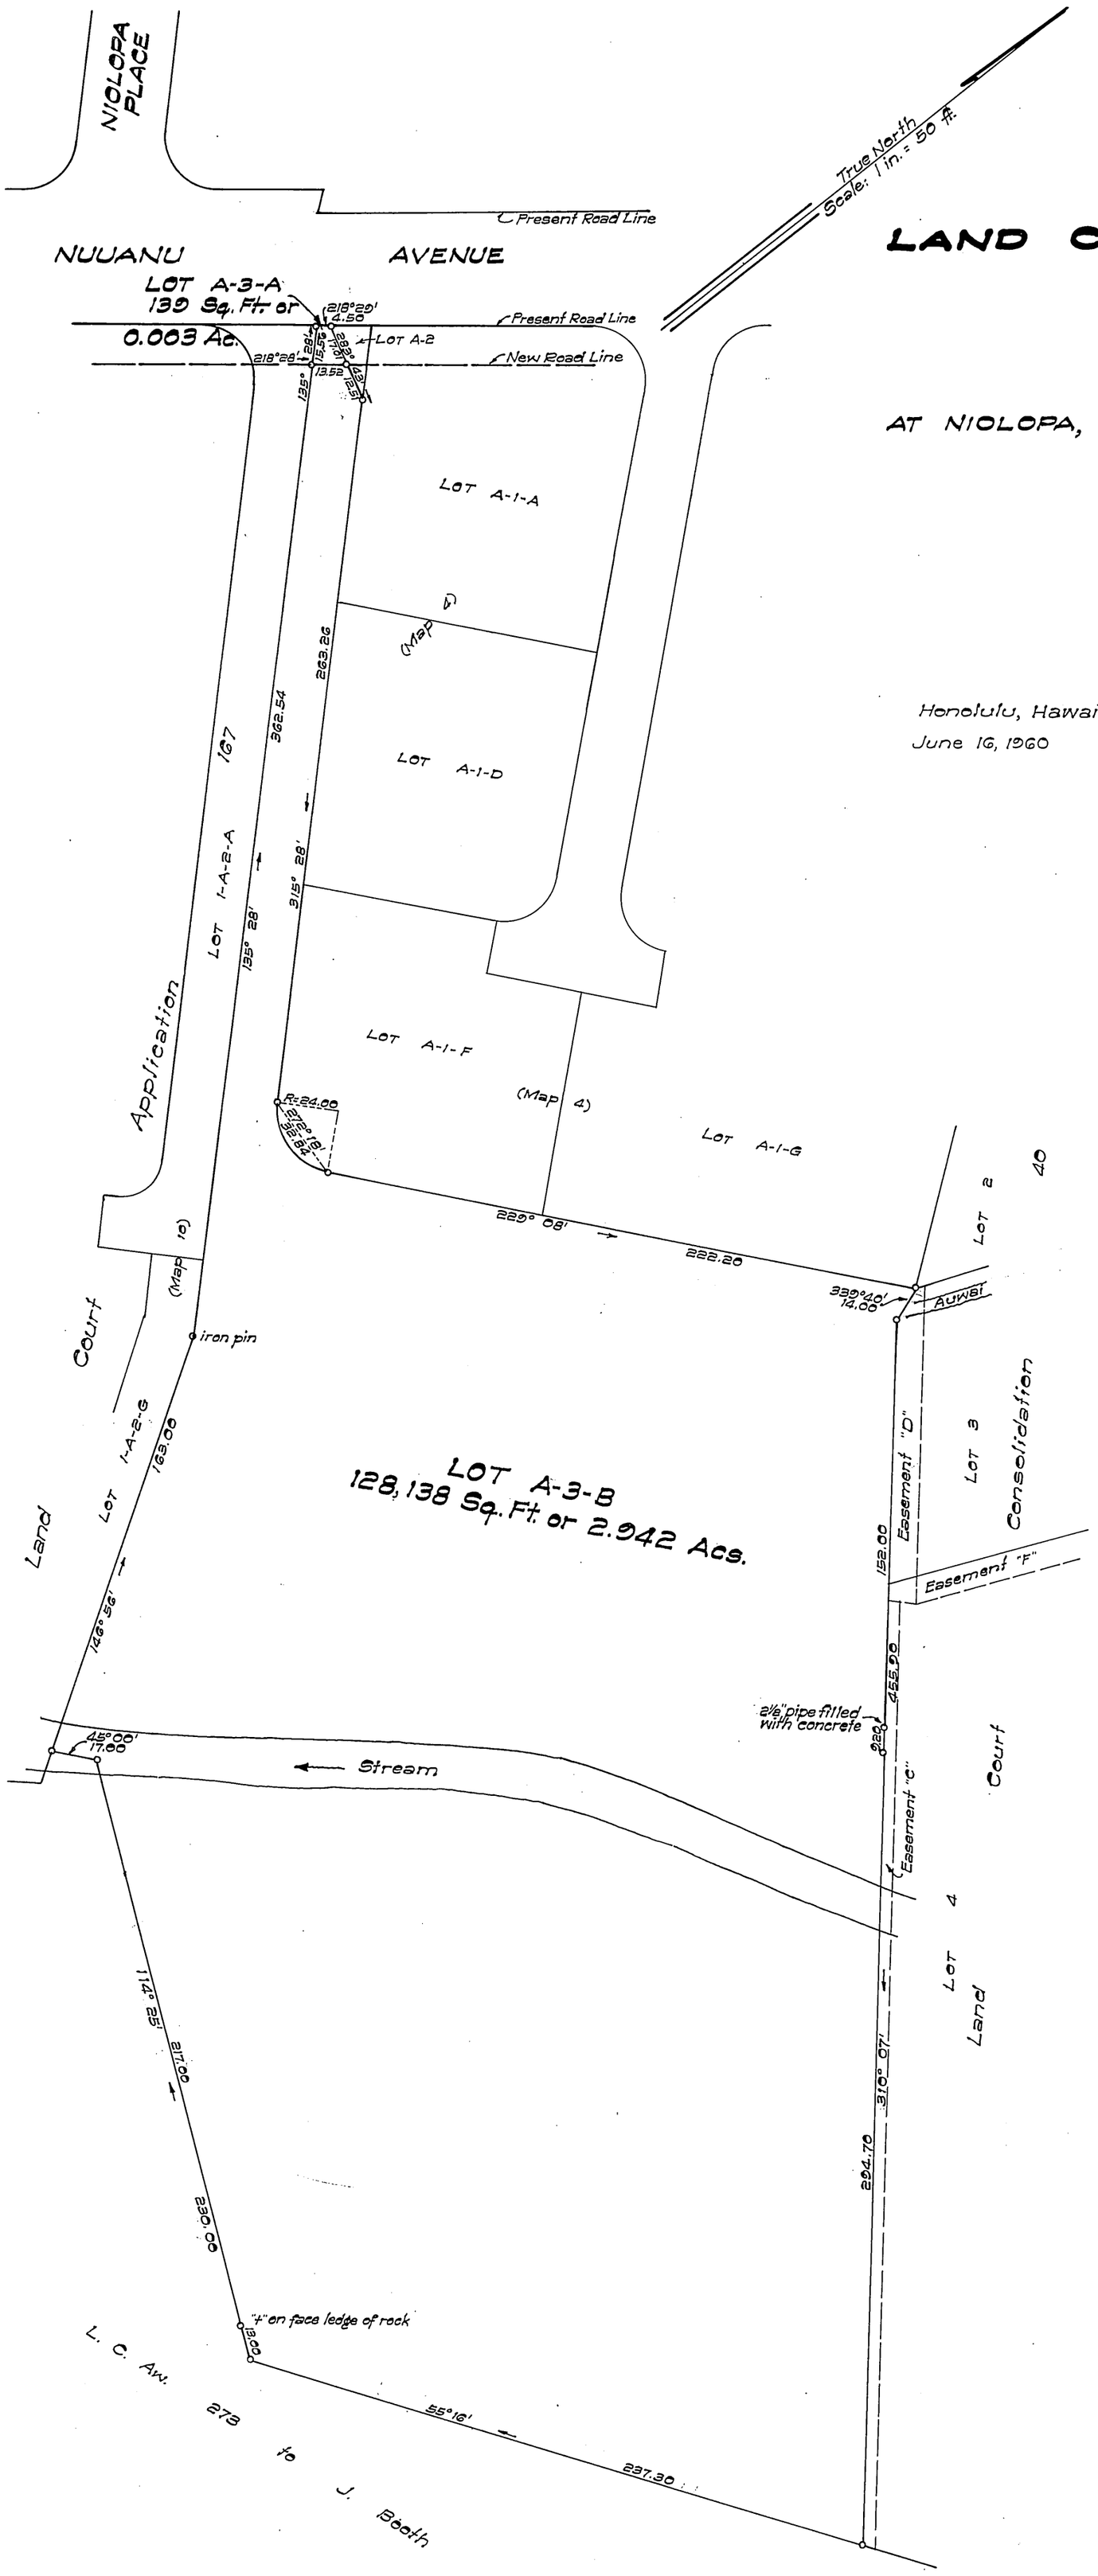

Honolulu, Hawaii
June 16, 1960

T. F. GOO
REGISTERED LAND SURVEYOR
No. 219
HAWAII, U.S.A.

STATE OF HAWAII
DEPARTMENT OF TRANSPORTATION
BUREAU OF HIGHWAYS

BY: T. F. Goo
Registered Professional Surveyor 219
Land Court Surveyor 56

APPROVED:

BY: J. C. Mylott
Deputy State Highway Engineer

Owners: Walter Toshio Fujikami
Grace Yukiko Fujikami

Owners' Certificate of Title: 39032

AUTHORIZED AND APPROVED BY ORDER OF THE JUDGE OF THE LAND COURT DATED AUGUST 3, 1960
BY ORDER OF THE COURT

REGISTRAR OF THE LAND COURT.

Filed July 25, 1960 Paul Coloff Clerk

Tax Map Key: 2-2-31:11

Parcel 108
NUUANU HIGHWAY
Federal Aid Urban Project No. US 0610(4)

15"x21" = 2.10 Sq. Ft.